10684	12-21-28	Const. Of. R/W Fence Miles 323 & 324
33329	1-25-46	Recons. F. of B. 225
34373	2-1-46	Replace Br.# 228 Sta. 8380+25 with 56-72" Conc. Pipe. Box Car Body Retired

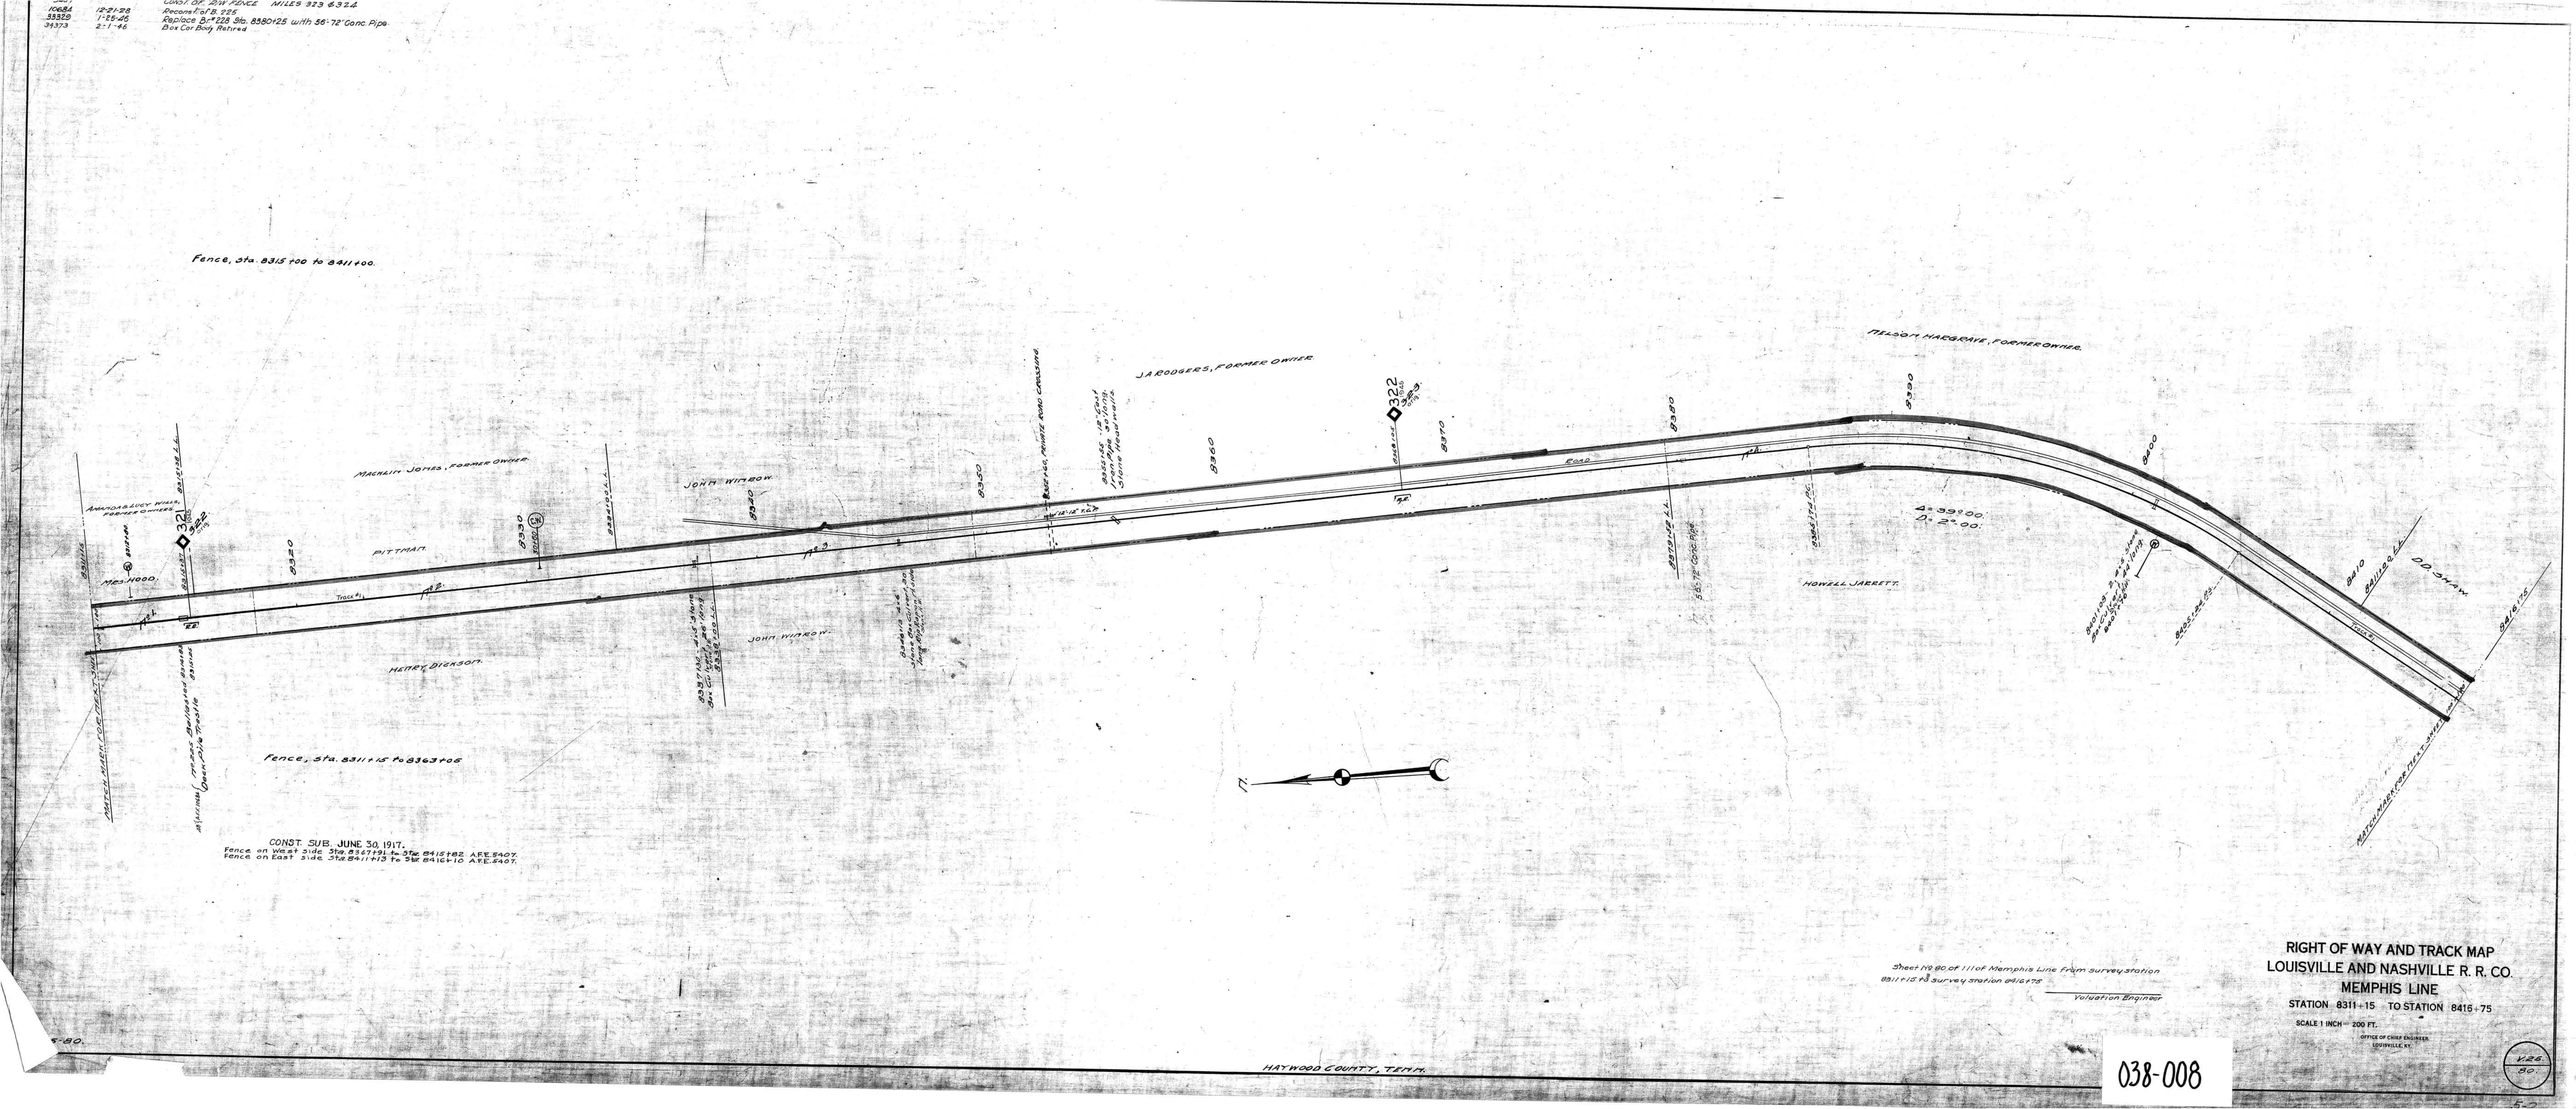

RIGHT OF WAY AND TRACK MAP
LOUISVILLE AND NASHVILLE R. R. CO.
MEMPHIS LINE
STATION 8311+15 TO STATION 8416+75
SCALE 1 INCH = 200 FT.
OFFICE OF CHIEF ENGINEER
LOUISVILLE, KY.

038-008

V.26
80