A.F.E. 50676 11-24-58 Ret. Mail Crane
52320 11-29-60 RET. 1 FOR. HSE. & 2 LARGEST HSES.

[redacted]

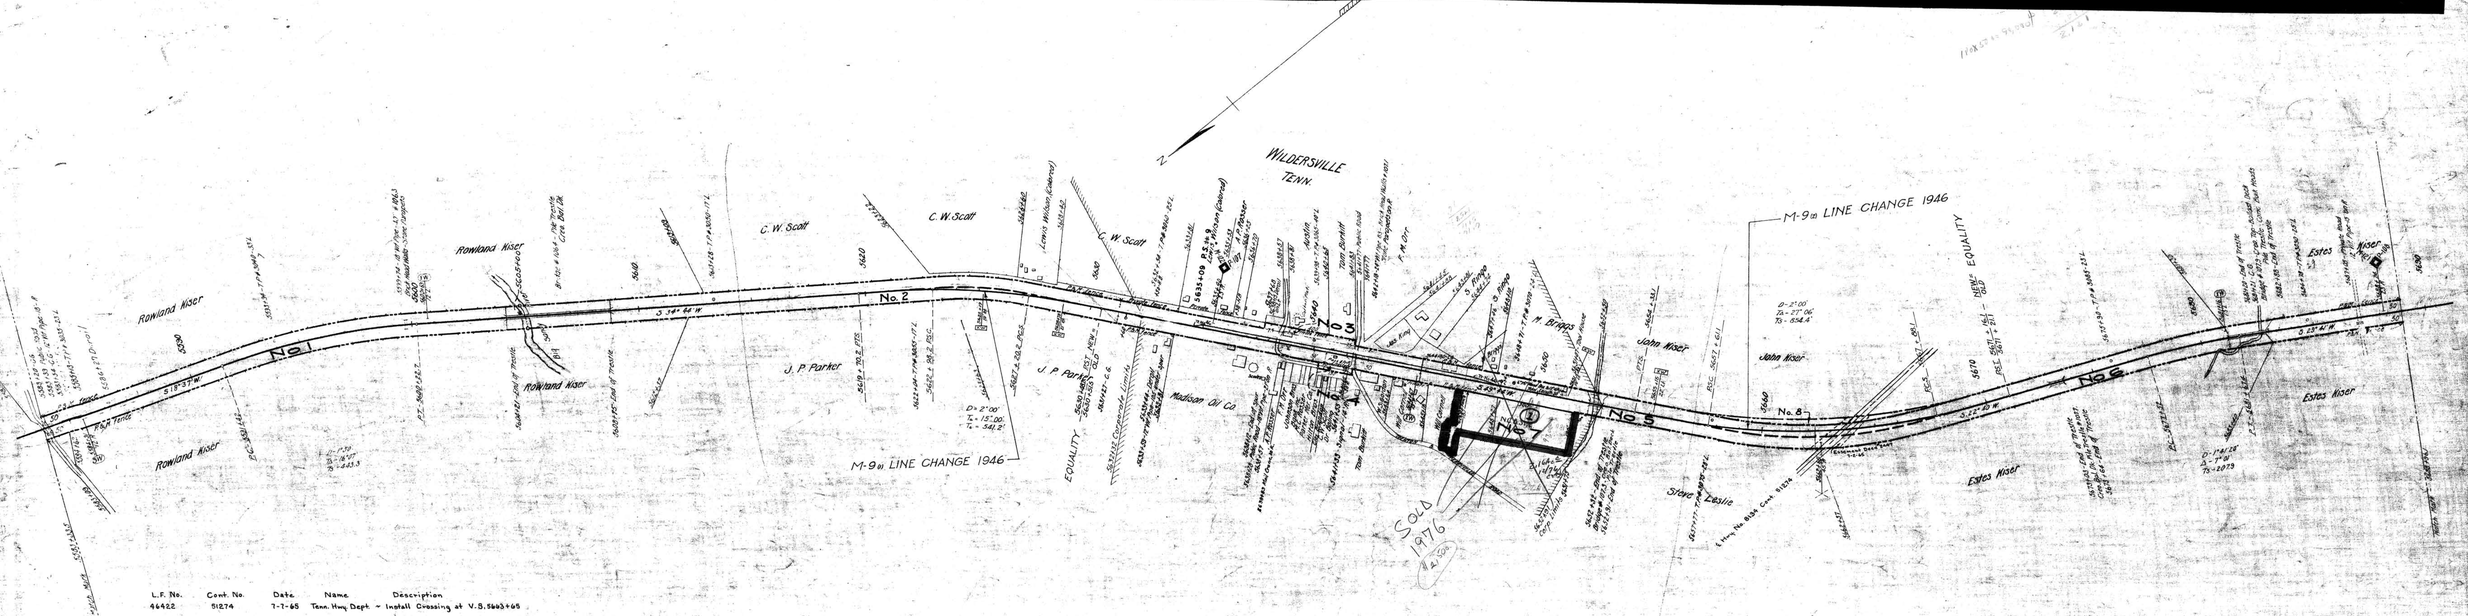

L.F. No.	Cont. No.	Date	Name	Description
46422	51274	7-7-65	Tenn. Hwy. Dept.	~ Install Crossing at V.S. 5663+65

RIGHT-OF-WAY AND TRACK MAP

LOUISVILLE & NASHVILLE R.R.

OPERATED BY THE

NASHVILLE, CHATTANOOGA AND ST. LOUIS RY.

PADUCAH & MEMPHIS DIV.

STATION 5383+33.3 TO STATION 5688+96.1

SCALE, 1 IN. 200 FT. JUNE 30, 1916

Sheet No. 30 of 93 Sheets of P.&M. Division from survey station 5583+33.3 to survey station 5688+96.1

Sch. J. Item 2

L.N. 95

V. 3 30

OFFICE OF CHIEF ENGINEER NASHVILLE, TENN.

Chief Engineer

M.P. 106.0 to 108.0

039-002

704-C-5

HENDERSON CO. TENN.

WILDERSVILLE

23-2