I.F.E.	Date Compd	Description of Change
18933	5-31-35	Rel. of Insch. #77
24419	3.9	Rebuilding Bridge #39
31225	3-15-43	"One mile to water sta." sign rem.

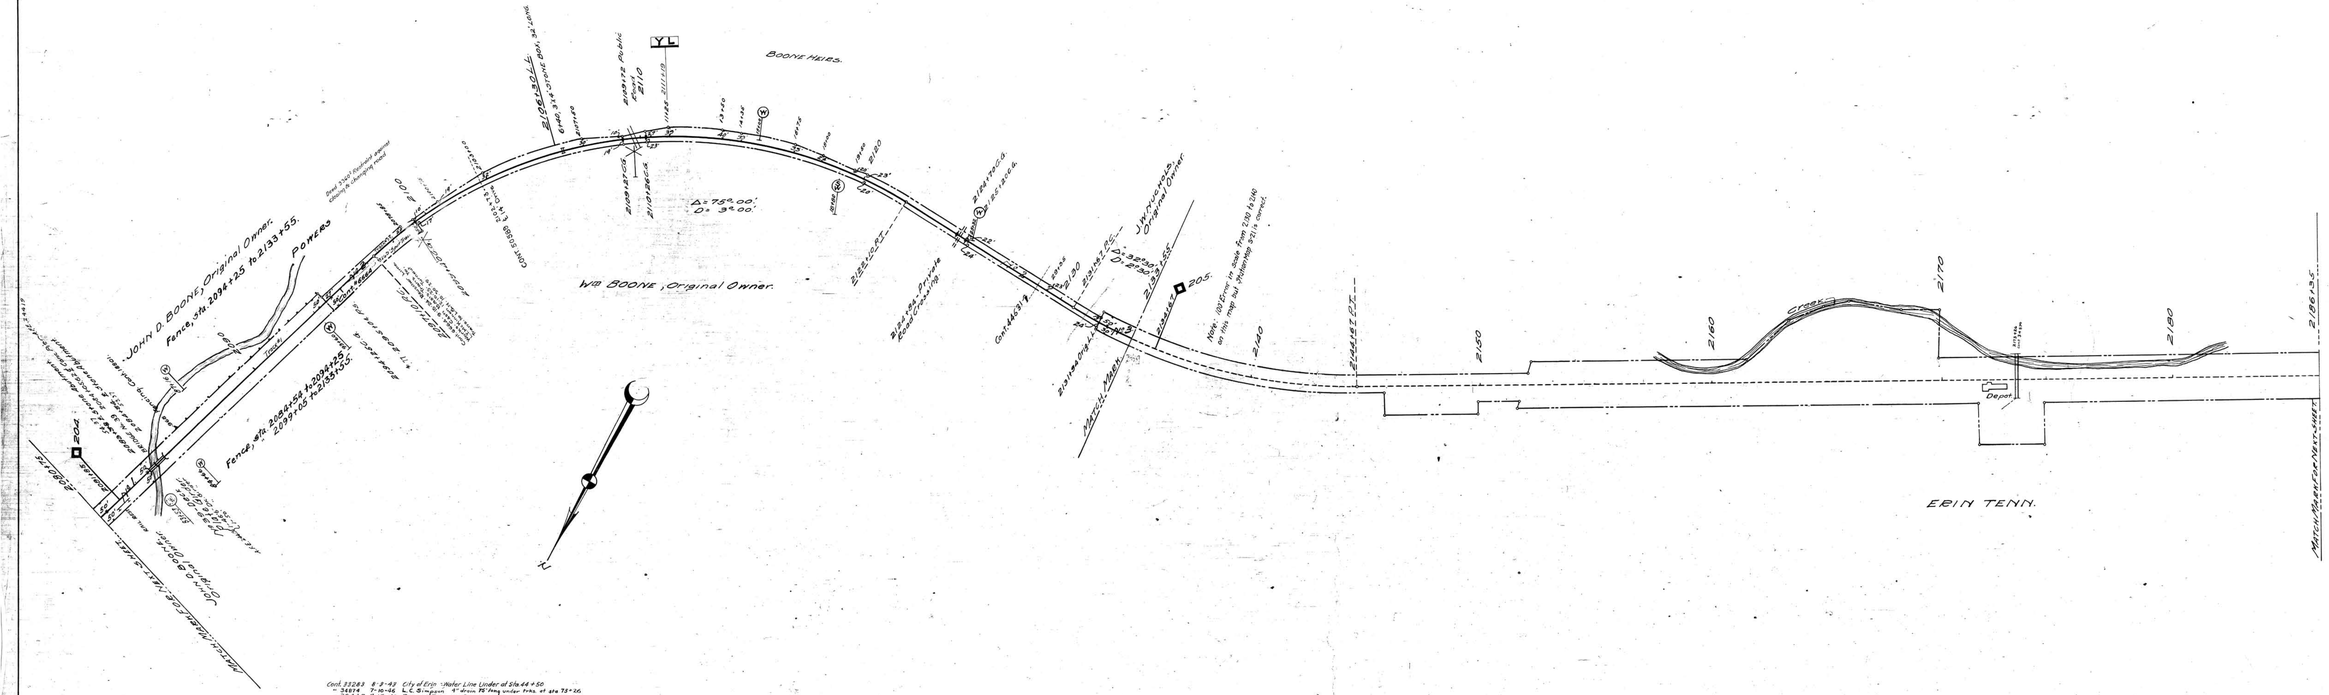

Sheet No. 21 of 111 of Memphis Line from survey station 2080+75 to survey station 2186+35

Valuation Engineer

RIGHT OF WAY AND TRACK MAP
LOUISVILLE AND NASHVILLE R. R. CO.
MEMPHIS LINE

STATION 2080+75 TO STATION 2186+35

SCALE 1 INCH = 200 FT.

OFFICE OF CHIEF ENGINEER
LOUISVILLE, KY.

042-0003

V. 25.
21.

25-21.

HOUSTON COUNTY, TENN.