A.F.E. No.	Date comp.	Description of change.
1130	6-7-21	Const. of R.W. fence E.S. Sta. 2429+62 to 2475+16 N.Side Sta. 2469+48 to 2538+73
		" " " S.Side Sta. 2421+85 to 2425+36
2332	9-30-21	80 ft. of No. Tenn & Cumberland River DR removed.
6445	4-16-25	Dir. of Quarantine Dam.
3958	9-19-23	Const. of D.W. Fence.
6785	8-20-26	Tie 33 renewed.
	2-21-26	Sold pad.
40281	2-25-51	Depot retires & shelter built
40818	6-15-57	Ref. Screening platform, & Shelter House sta. 2411+14.

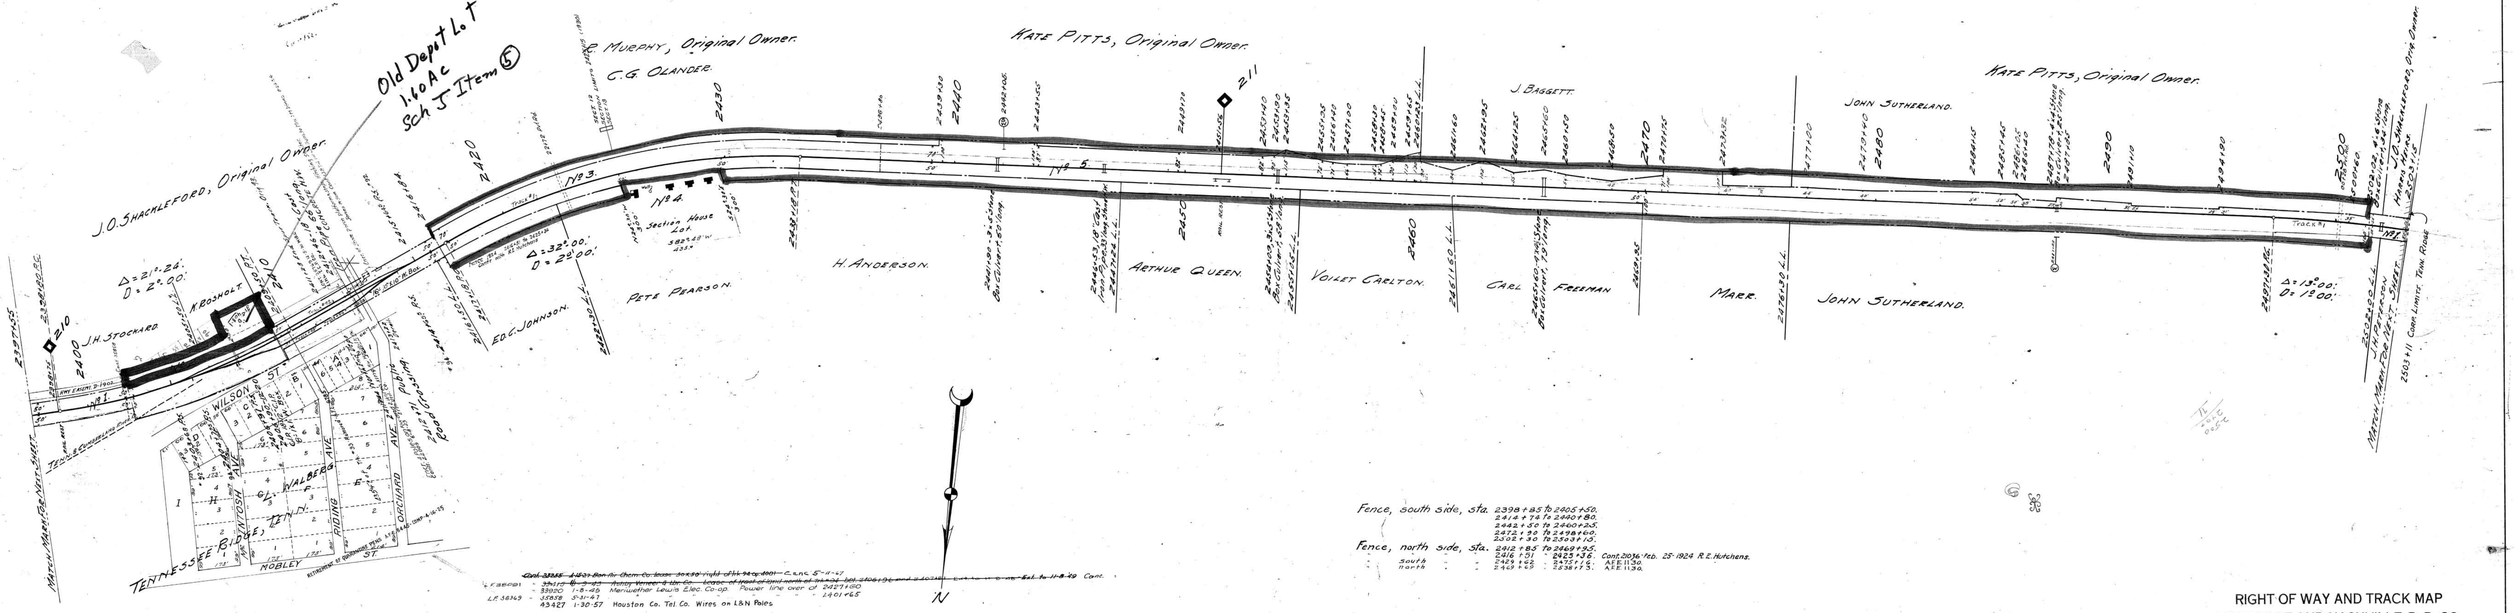

Fence, south side, sta. 2398+85 to 2405+50.
2414+74 to 2460+80.
2442+50 to 2460+25.
2472+98 to 2498+60.
2508+30 to 2538+10.

Fence, north side, sta. 2412+85 to 2469+35. Cont. 20016 - Feb. 25-1924 R.E. Hutchens.
" South " " 2416+51 - 2425+36. Cont. 20016 - Feb. 25-1924 R.E. Hutchens.
" South " " 2429+62 - 2475+16. A.F.E. 1130
" North " " 2469+48 - 2538+73. A.F.E. 1130

~~Cont. 3335 - 1-31-21 Ben Ik. Chem. Co. lease 30x40 right of Way 400 - C. & N.C. 5-8-47~~
~~L.F. 38091 - Shift 8-3-42 Hump Yard & Ice Co. - Lease of land right of way - Int. 2406+90 and 2406+90 - Ext. to 11-8-49 Cont.~~
" 33920 1-8-46 Meriwether Lewis Elec. Co-op. Power line over Cl 24271+90
" 35828 3-21-47 " " 2401+65
LF 36143 - 43427 1-30-57 Houston Co. Tel. Co. Wires on L&N Poles.

Sheet No 24 of 111 of Memphis Line from survey station 2397+55 to survey station 2503+15

Valuation Engineer

RIGHT OF WAY AND TRACK MAP
LOUISVILLE AND NASHVILLE R. R. CO.
MEMPHIS LINE
STATION 2397+55 TO STATION 2503+15
SCALE 1 INCH = 200 FT.
OFFICE OF CHIEF ENGINEER
LOUISVILLE, KY.

Sch J 5

V. 25
24

042-007

HOUSTON COUNTY, TENN.

25-24.

5-1