NO	GRANTOR	GRANTEE	INST.	DATE	RECORD	CUSTOD NO.	REMARKS
1	W.N. McCrary	L&N R.R.	Deed	4-1-69	D.B. 111 P. 381	152.53	
2	Quinton Harrell	"	"	12-13-68	" 23 " 210 & 211	152.54	
3	J.C. McCrary	"	"	12-19-68	" 23 " 214	152.55	

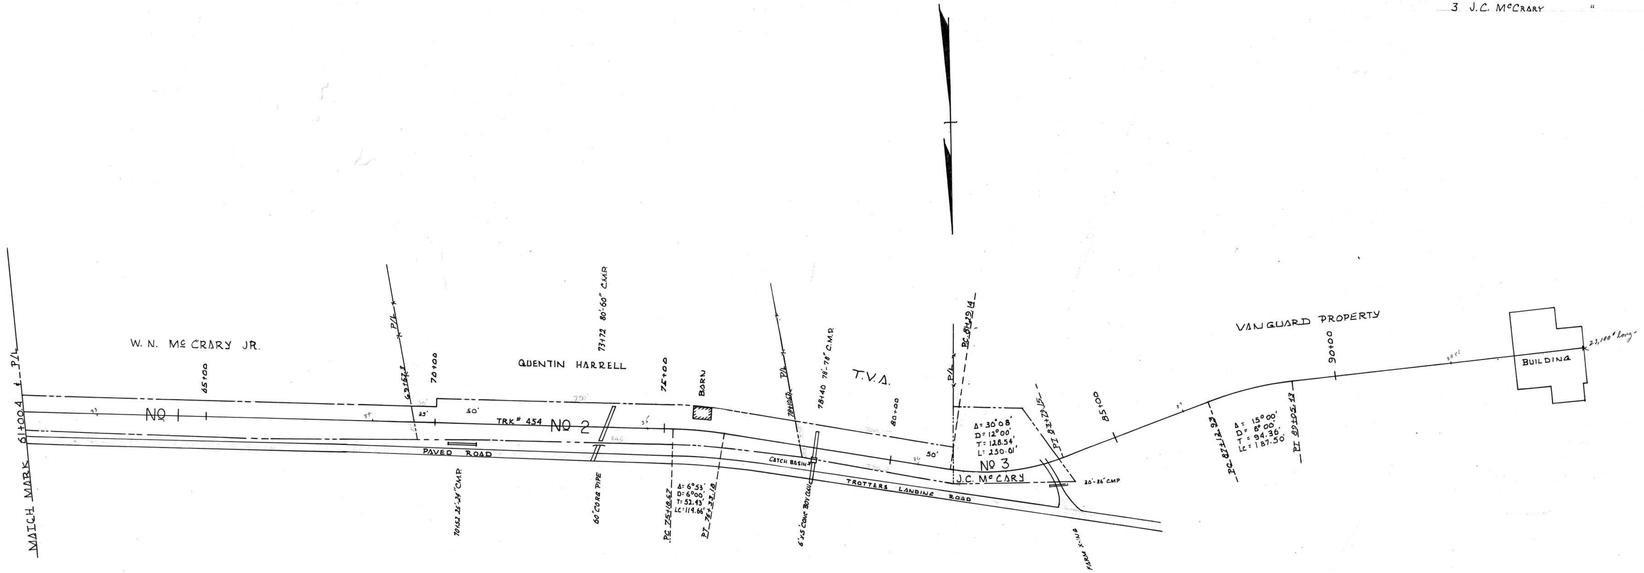

RIGHT OF WAY AND TRACK MAP
LOUISVILLE AND NASHVILLE R. R. CO.

VANGUARD SPUR

STATION 61+00.4 TO STATION END
SCALE 1 INCH = 100 FT.

OFFICE OF CHIEF ENGINEER
LOUISVILLE, KY.

DRAWN BY H.M.D.

V-206
38-D2

206-38D2

HUMPHREYS COUNTY, TENN.

043-023

19-1