A.F.E. No	Date Comp.	Description
58239	4-3-68	Extend 2'x3' stone box with 14'x42" C.M.P.
55040	11-5-62	Main line changes & turnouts installed in connection with TVA Bull Run Steam plant.

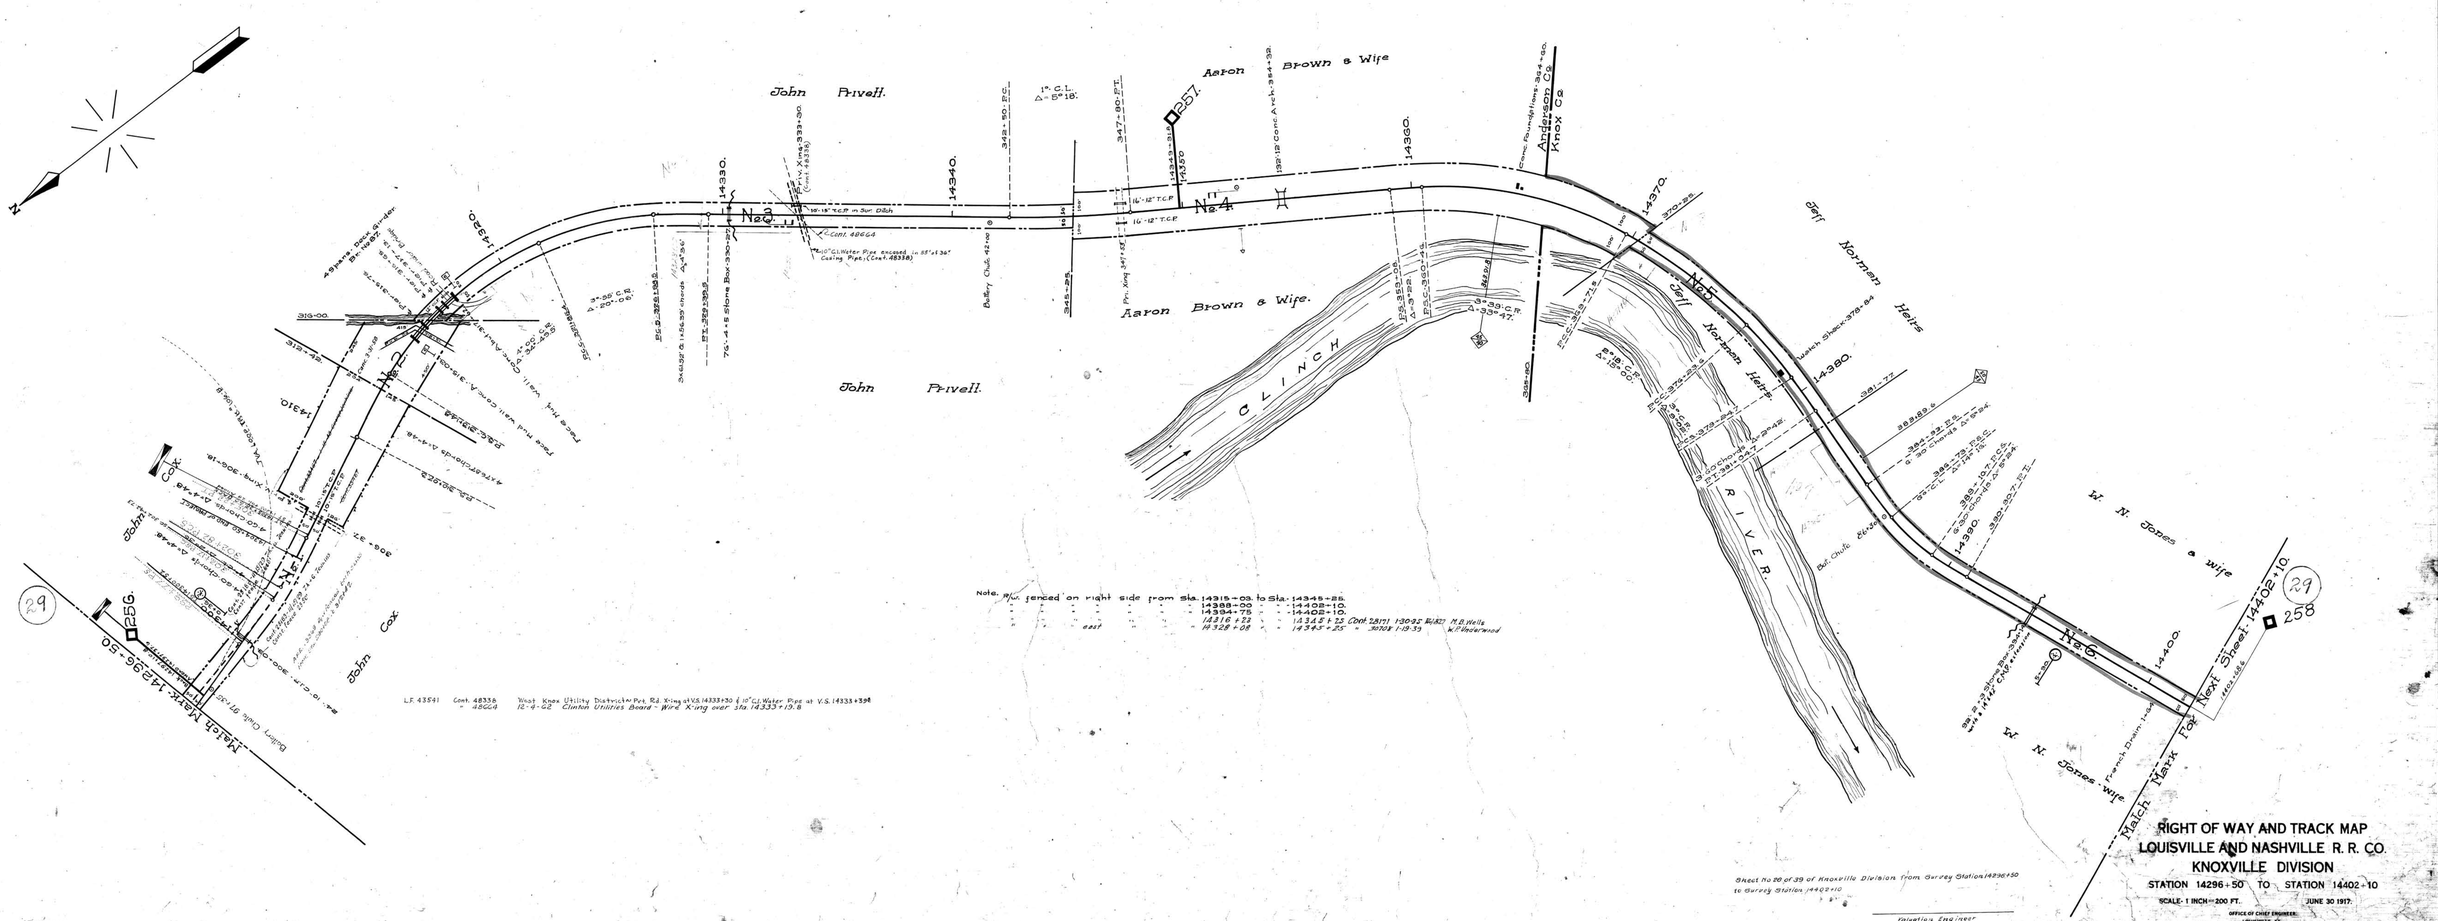

RIGHT OF WAY AND TRACK MAP
LOUISVILLE AND NASHVILLE R. R. CO.
KNOXVILLE DIVISION
STATION 14296+50 TO STATION 14402+10
SCALE- 1 INCH = 200 FT. JUNE 30 1917.
OFFICE OF CHIEF ENGINEER
LOUISVILLE, KY.

047- 001

V-90
26

16-4

-26

Anderson Co. Tenn. - Knox Co. Tenn.