5-7-37 Sold par. 3
12-2-32 Const. Partnership Fence Sta. 15020+50 to 15034+92.7
" Relin passenger shelter at Amherst
Const. lead Tk. #150 (2.845) & Const. Trk. #152, Mastetion gas pipe sta. 13+86.
" Const. Trk. #155 (3.967) Sta. 16+14

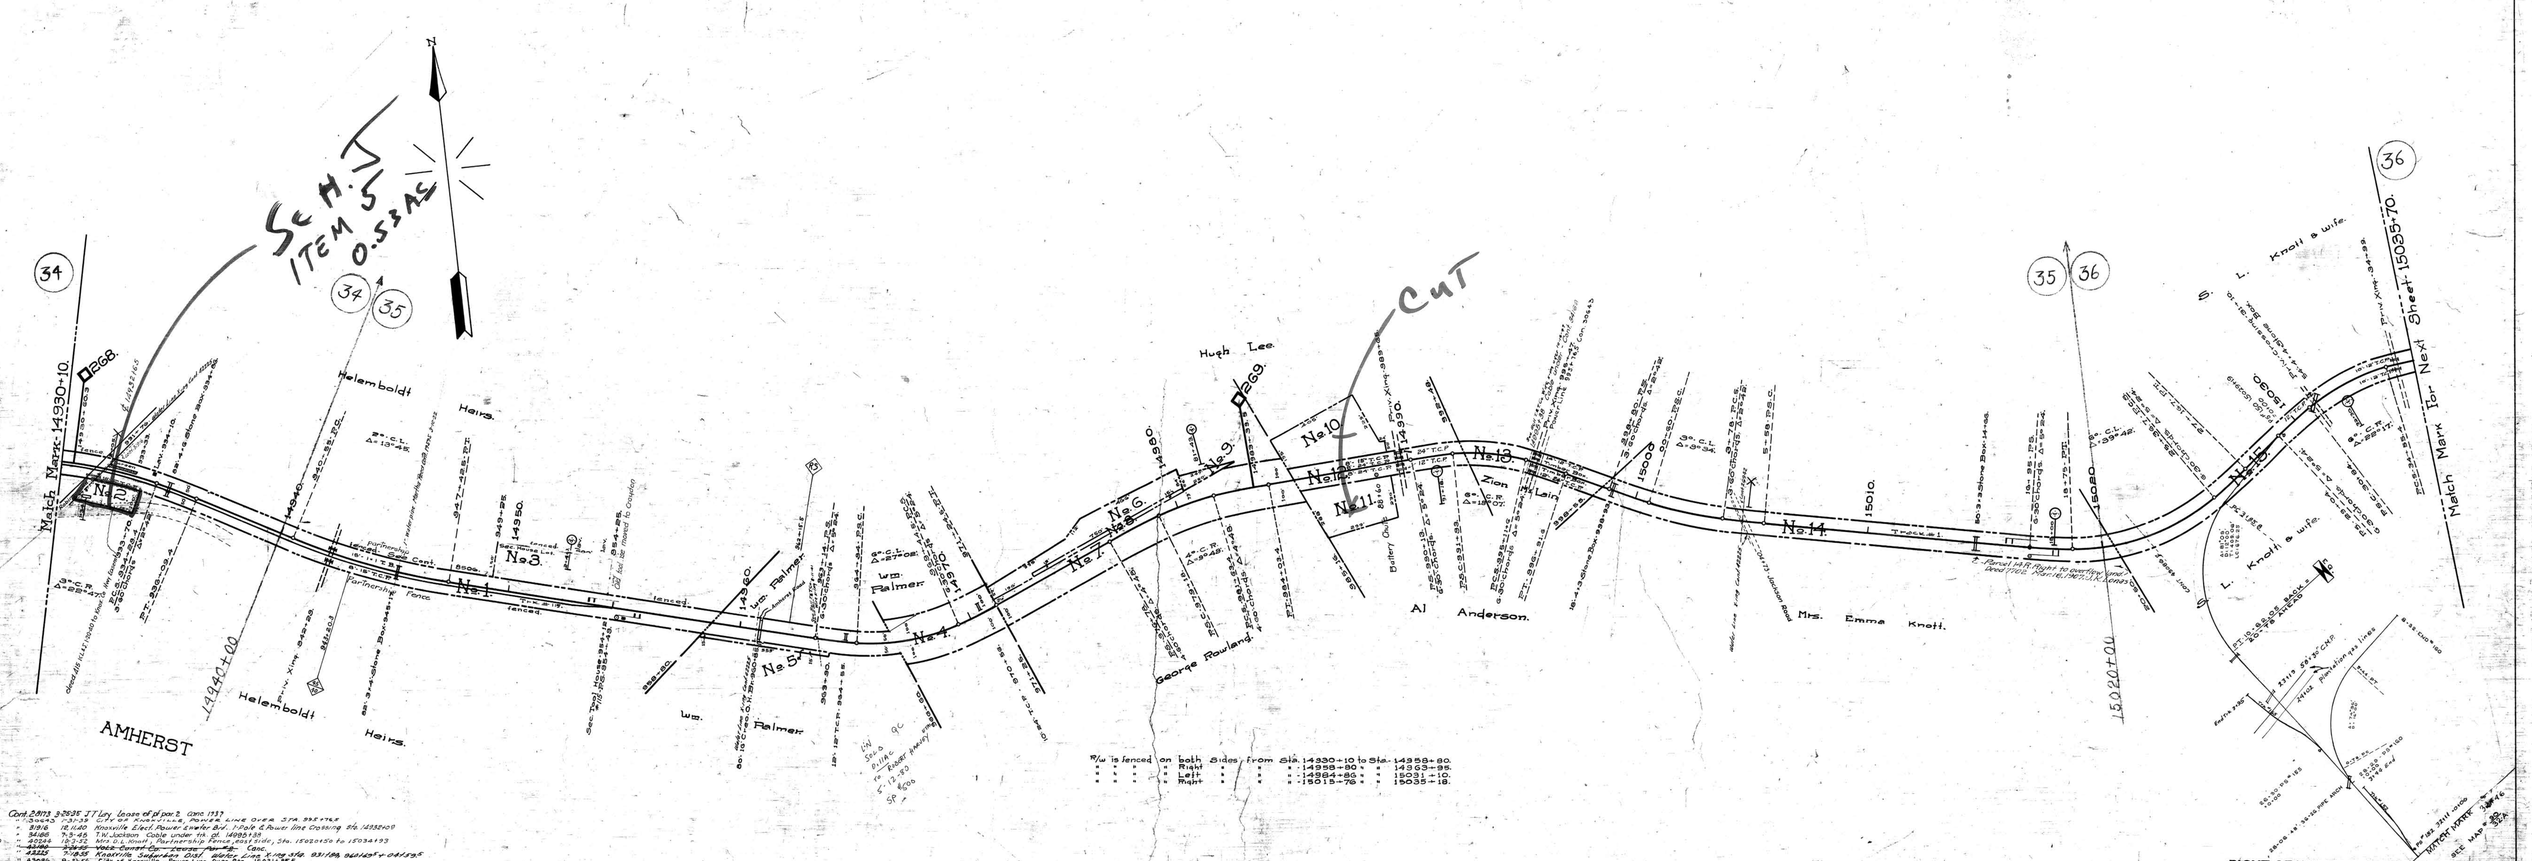

R/w is fenced on both Sides from Sta. 14930+10 to Sta. 14958+80.
" " " " Right " " " " 14958+80 " " 14963+95.
" " " " Left " " " " 14984+85 " " 15031+10.
" " " " Right " " " " 15015+78 " " 15035+18.

Cont. 28173 39635 J.T. Ley, lease of pl par 2. Conc. 1937
" 30042 12-31-38 City of Knoxville, Power Line Over Sta. 995+74.5
" 31916 12-11-40 Knoxville Elect. Power & water Bd. 1-pole & Power line Crossing Sta. 14932+10
" 36186 7-7-42 T.N. Jackson - Cable under trk. at 14935+55
" 40244 10-3-42 Mrs. D.L. Knott - Partnership Fence, east side, Sta. 15020+50 to 15034+93
" 43225 7-10-35 Knoxville Sewerage Dist. Water Line K-104-Sta. 931+86, 941+20 & 945+25
" 43086 9-12-46 City of Knoxville, Power Line Over Sta. 15021+95.8
" 26942 5-29-39 Sou. Bell T&T Co. - Wire Xing Under Sta. 15004+82.5
50759 11-25-64 Tyseman Machine Co. - Const. of trk. #114E

Sheet No. 32 of 39 of Knoxville Division from Survey Station 14930+10 to Survey Station 15035+70

Valuation Engineer

RIGHT OF WAY AND TRACK MAP
LOUISVILLE AND NASHVILLE R. R. CO.
KNOXVILLE DIVISION

STATION 14930+10 TO STATION 15035+70

SCALE: 1 INCH = 200 FT. JUNE 30 1917.

OFFICE OF CHIEF ENGINEER
LOUISVILLE, KY.

047-008

V-90
32

15-9