A.F.E. No.	Date Comp.	Description of Change
28581	8-22-42	Const. of Trks. 116-A, 116-B, & 116-D.
	-42	Const. of Trk. 116-C.
M.A.565	3-21-44	Const. Ind. South E. side main line 17050+52
36473	-	Trks. 5115-A & 5115-B
42410	2-27-53	Ref. 249' Trk. #117 Relocate P.S.
45555	5-31-53	Const. Trk. 116-A & 116-B
46524	11-3-55	Const. Leads 117-A & 117-B. (Contract 42348)

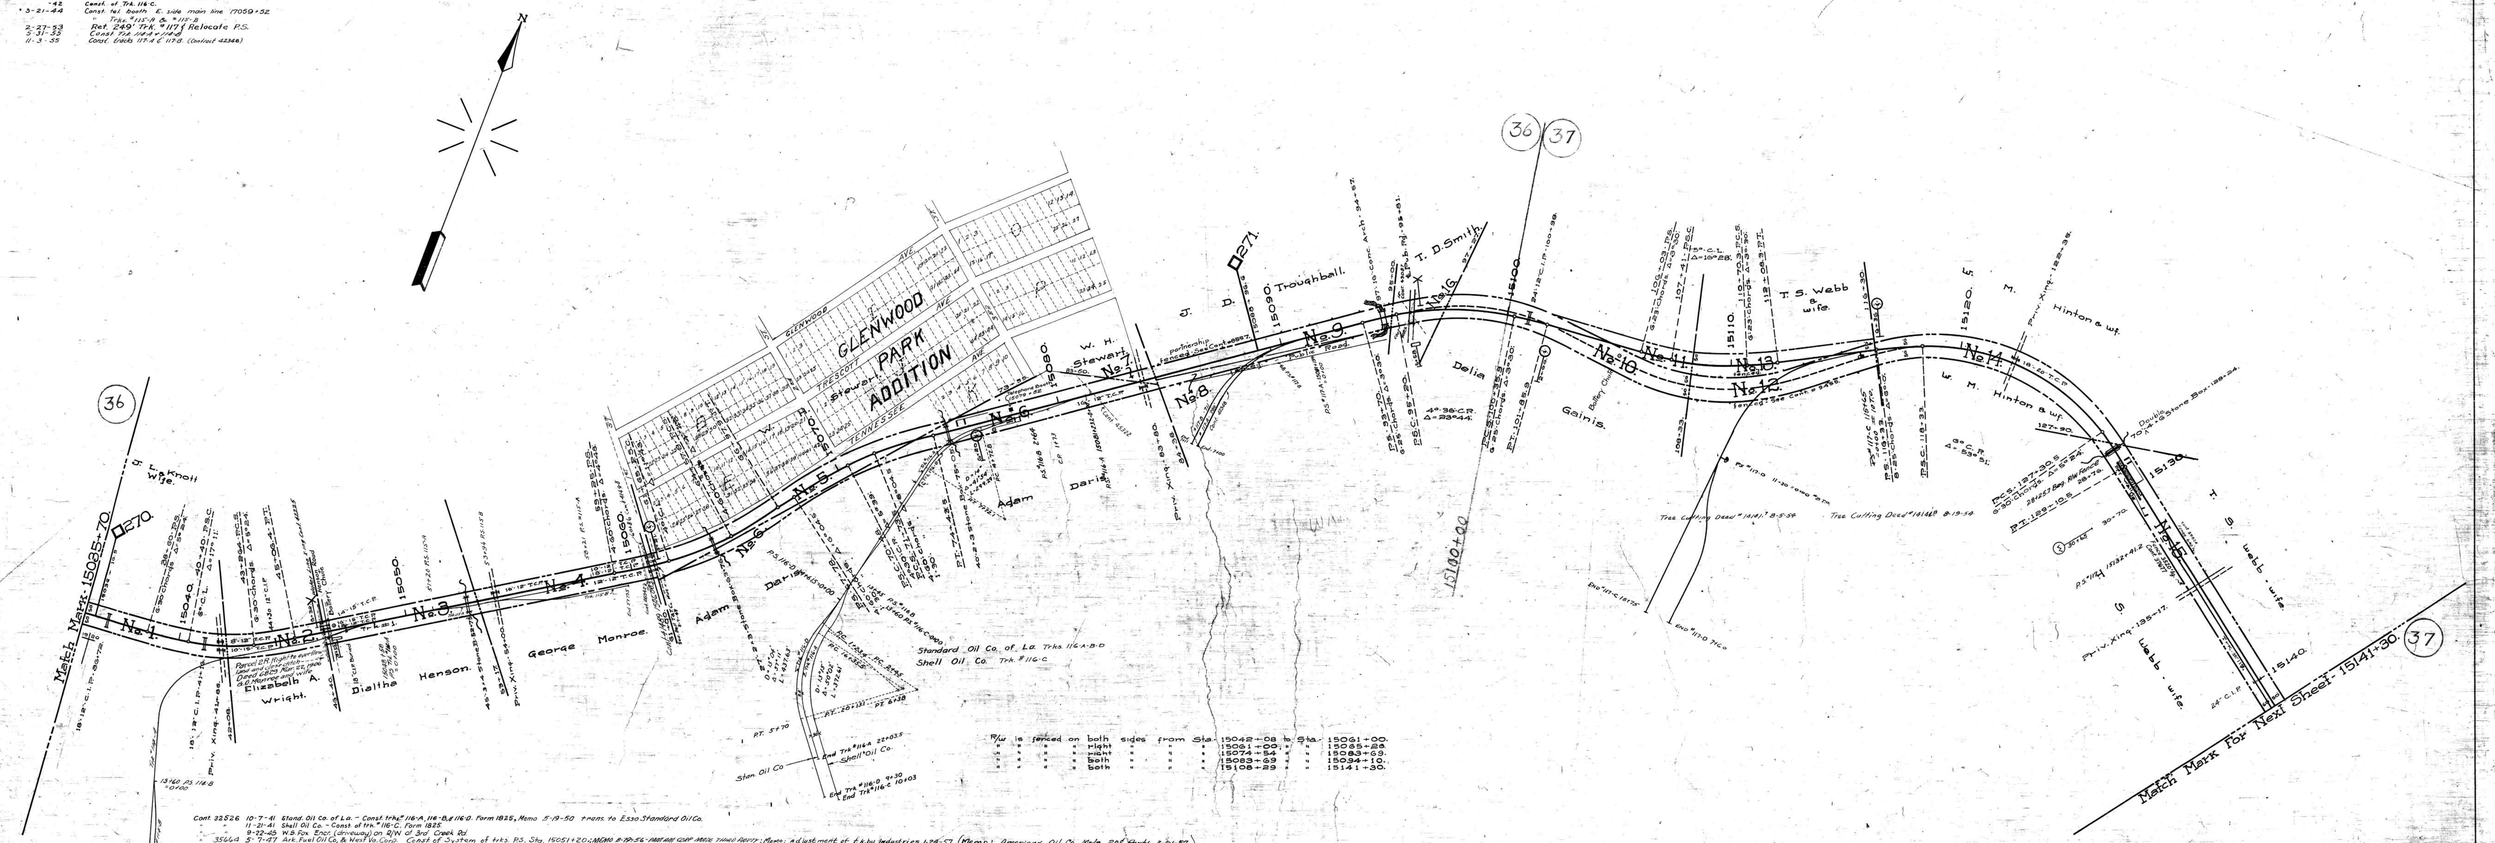

R/W is fenced on both sides from Sta. 15042+08 to Sta. 15061+00.
" " " " right " " " 15061+00 " " 15085+89.
" " " " right " " " 15074+54 " " 15083+69.
" " " " both " " " 15083+69 " " 15094+10.
" " " " both " " " 15108+89 " " 15141+30.

Cont. 32526 10-7-41 Stand. Oil Co. of La. - Const. Trks. #116-A, 116-B, & 116-D. Form 1825, Memo 5-19-50 trans. to Esso Standard Oil Co.
" " 11-21-41 Shell Oil Co. - Const. of Trk. #116-C. Form 1825
" " 9-12-45 W.B. Fox Enter. (Driveway) on R/W of 3rd Creek Rd.
35644 5-7-47 Air Fuel Oil Co. & West Va. Corp. Const. of Sys. Trans. of Ints. P.S. Sta. 15051+20; Memo 8-19-56 - Ref. 66 Gulf Mobil Tenco Petrol; Memo: adjustment of E.K. by Industries, 1-24-57. (Memo: American Oil Co. Mobil 2nd Party. 3-21-57)
L.E.19000-90 37677 3-5-49 Dr. J.D. Howard Fence 8520' to S. side of R/W Sta. 2812.6 F.T. to 6314.5 F.T.
" 39624 5-11-52 W.L. Tindell et al Fence 610' to N. side of R/W Sta. 1237+90 to Sta. 1239+65
" 43237 4-14-59 Kentucky Oil Co. Pipe line under Sta. 15060+83; Memo 6-3-62 Trans. to Ohio Oil Co.
Int. 43237 4-14-59 Kentucky Oil Co. Pipe line under Sta. 15060+83; Memo 6-3-62 Trans. to Ohio Oil Co.
" 43237 6-28-59 City of Knoxville 6" water pipe under sta. 15060+86
" 41287 11-12-58 S. Electric Rail Co. Const. Trks. 116-A & 116-B Sta. 40+58
" 42325 7-18-55 Knoxville Suburban Dist. water Line X-ing Sta. 94+83.5
" 42388 8-12-55 Gulf Pipeline Co. - Const. Leads 117-A & 117-B Sta. 31+12.5 - Ref. 46524
" 43087 9-21-56 City of Knoxville Wire X-ing Sta. 15094+67
" 43149 11-27-56 Knoxville Utilities Bd. 3" underground gas line Sta. 15095+71
" 26942 4-20-59 Sou. Bell T.&T. Co. - Wire X-ing Under Sta. 15060+58.6
" 43572 4-21-59 City of Knoxville - Wire X-ing Sta. 15081+85.6
" 26942 10-16-59 Sou. Bell Tel. & Tel. Co. - Wire X-ing under sta. 15046+68.5

Sheet No. 33 of 39 of Knoxville Division from Survey Station 15035+70 to Survey Station 15141+30

Valuation Engineer

RIGHT OF WAY AND TRACK MAP
LOUISVILLE AND NASHVILLE R. R. CO.
KNOXVILLE DIVISION

STATION 15035+70 TO STATION 15141+30

SCALE: 1 INCH = 200 FT. JUNE 30 1917

OFFICE OF CHIEF ENGINEER, LOUISVILLE, KY.

V-90 33

047-010

90-33

Knox Co Tenn.

18-A