A.F.E. No.	Date Completed	Description of Change
70711	6-28-26	Rebuilding bridge #108
70712	7-29-26	" " #104
8765		Trk. 21 removed
86865	6-30-36	Instl. of G.H. Bo. at 15577+23
91165	8-15-45	Rem. Ore Bin at Sta. 15+54
39865	10-22-49	Ren. of crossties Trk. 23.
39965	5-1-50	Ref. of Shelter House at Sta. 15652+14
40196	3-13-52	Ret. of Passenger Shelter
40157	6-4-52	Entire trk. #13 3965' long

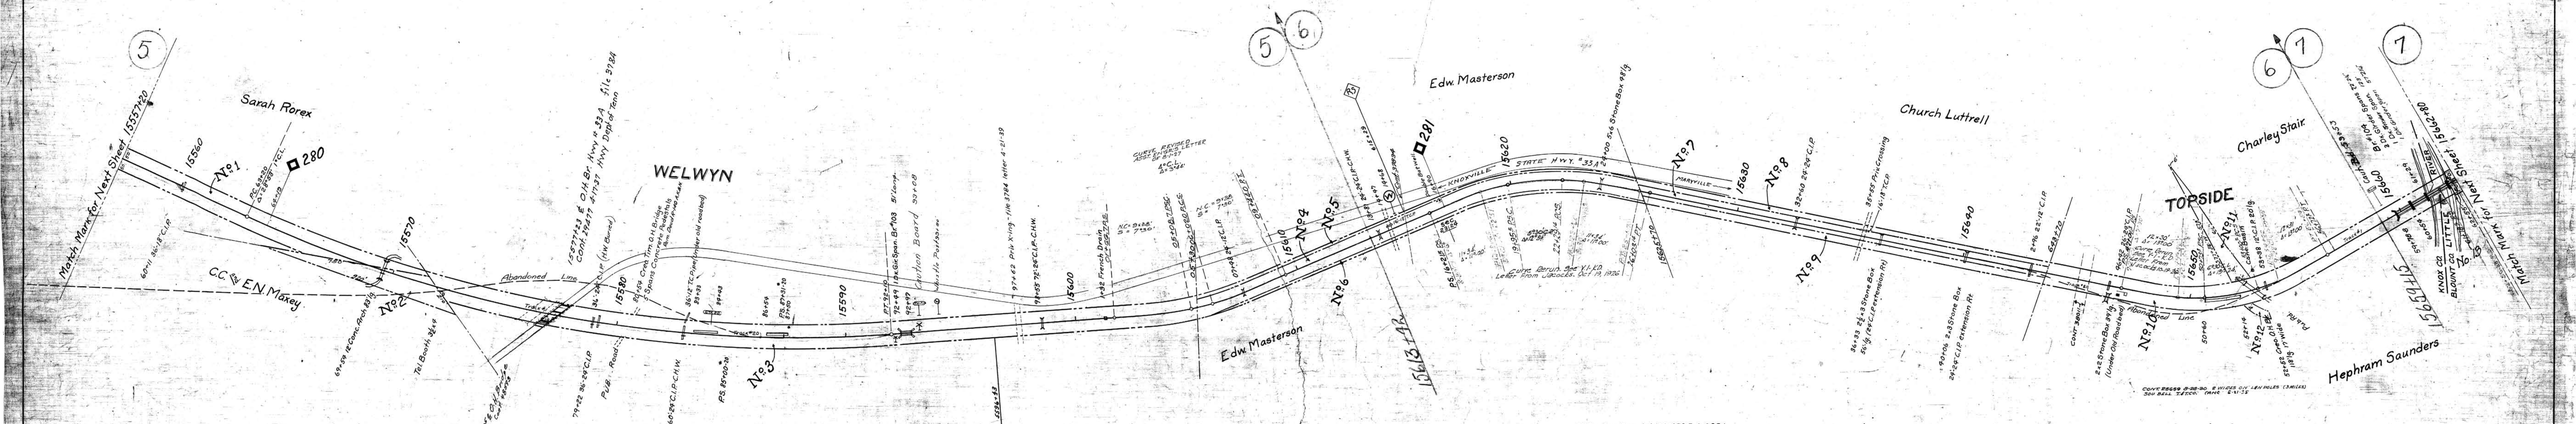

Cont.	29722	6-4-37	Stnl. Bell Tel. & Tel. Co. Wires on L&N poles from Station 15653+64 to 15658+02 Conc. 1938
"	30061	2-4-38	Dept. of Hwy. Tenn. drainage ditch inside left flat line bet. 15630+51 and 15638+87
L.F. 6855	37834	11-8-49	Knoxville Utilities Board Power-Line x-ing at Sta. 15615+46.5
" 44427	38011	2-9-50	E. Tenn. Natural Gas Co. 2 gas lines under Trk. at Sta. 15642+11 & 15645+16
"	46593	11-16-51	Dept. of Hwy. Tenn. Const. Bill Bridge at 15576+48 & Culvert Bridge at 15577+23
"	50833	3-8-54	Robt. A. Efferson - Priv. Crossing at 15638+55

RIGHT OF WAY AND TRACK MAP
LOUISVILLE AND NASHVILLE R. R. CO.
KNOXVILLE DIVISION

STATION 15557+20 TO STATION 15662+80

SCALE - 1 INCH = 200 FT. JUNE 30 1957.

SHEET NO. 3 OF 31 OF KNOXVILLE DIVISION (BOOK 60-F-1)
STATION 15557+20 TO STATION 15662+80

OFFICE OF CHIEF ENGINEER
LOUISVILLE, KY.

CHIEF ENGINEER

KNOX CO. TENN.

29-3

V-29
3

047-022

29-2