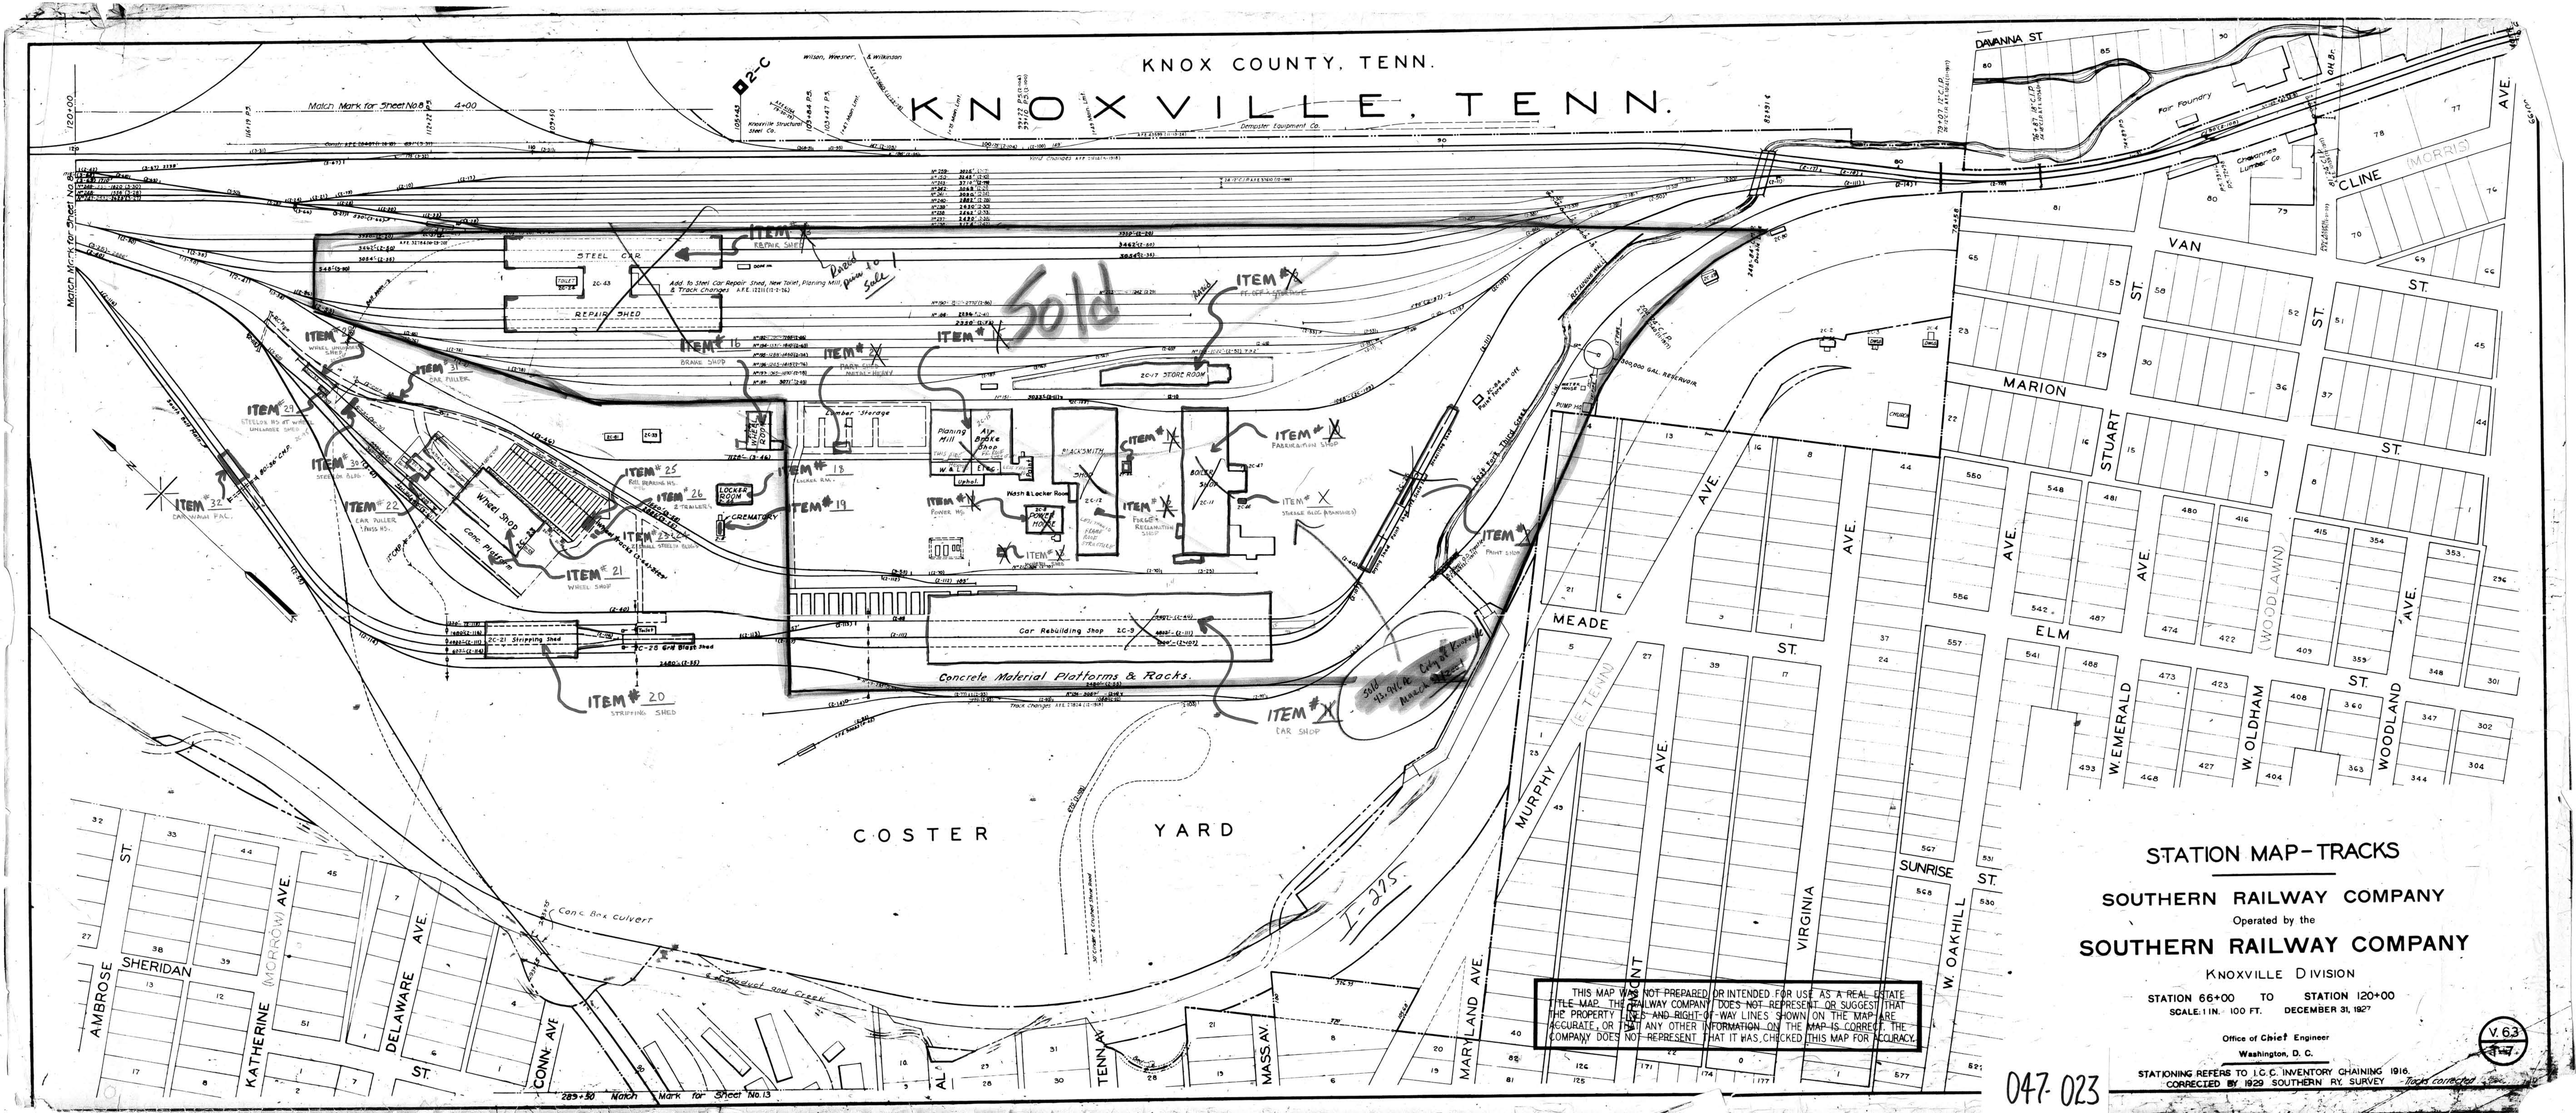

STATION MAP - TRACKS

SOUTHERN RAILWAY COMPANY

Operated by the

SOUTHERN RAILWAY COMPANY

KNOXVILLE DIVISION

STATION 66+00 TO STATION 120+00

SCALE: 1 IN. = 100 FT. DECEMBER 31, 1927

Office of Chief Engineer

Washington, D. C.

STATIONING REFERS TO I.C.C. INVENTORY CHAINING 1916.

CORRECTED BY 1929 SOUTHERN RY. SURVEY - tracks corrected

V. 6.3

047-023