No.	Grantor	Grantee	Instr.	Date	Record		Cust.No.	Remarks
1	J A Lackey	P & M R R	R/W D	8-12-72	R-13	10-4-80	83	
2	A W Smith & wf	C ST L & N O R R Co	W D	9-14-98	1.1-628	9-15-98	84	
3	G Chipman	P & M R R Co	R/W D	6-25-72	R-26	10-4-80	81	
4	J.A Latham	C ST L & N O R R Co	W D	9-13-98	1.1-627	9-15-98	82	
5	J Chipman & wf	C O & S W R R	W D	1-24-82	S-136	1-24-82	79	
5-A	State of Texas	Miss River R R Co	Charter	1-29-58			1&D 710 PS	Not in use
6	T G Louse & wf	C ST L & N O R R Co	W D	10-7-98	JJ-13	10-7-98	80	
7	F G Furgason	P & M R R Co	R/W D	6-24-72	R-24	10-4-80	76	
8			Adv Poss.					
9	F G Furgason	C ST L & N O R R Co	W D	6-12-03	RR-521	7-31-03	77-I	
10	F G Furgason	C ST L & N O R R Co	W D	6-12-03	RR-522	7-31-03	77-I	
11	S D Ferguson	P & M R R Co.	R/W D	6-24-72	R-25	10-4-80	73	
12	G W Ferguson	C ST L & N O R R Co	W D	10-20-03	SS-542	12-2-03	75	
13	W Lunsford	P & M R R Co	R/W D	6-27-72	R-7	10-4-80	71	
14	J M Crocker	P & M R R Co	R/W D	6-24-72	R-21	10-4-80	69	
15	J G Chambers J T Haynes	P & M R R Co "	R/W D "	6-24-72 7-29-80	R-23 R-14	10-4-80 10-4-80	60-I 69-II	
16	G W Ferguson	C ST L & N O R R Co	W D	6-17-03	RR-524	7-31-03	74	
17	G W Ferguson	C ST L & N O R R Co	W D	10-20-03	SS-542	12-2-03	75	
18	W F Ferguson & wf	C ST L & N O R R Co	W D	6-22-03	RR-527	7-31-03	72	
19	J B Smith & wf	C ST L & N O R R Co	W D	6-22-03	RR-536	7-31-03	70	
20	M F Savage et al	C ST L & N O R R Co	Condn	10-19-03	SS-574	12-10-03	65-I	

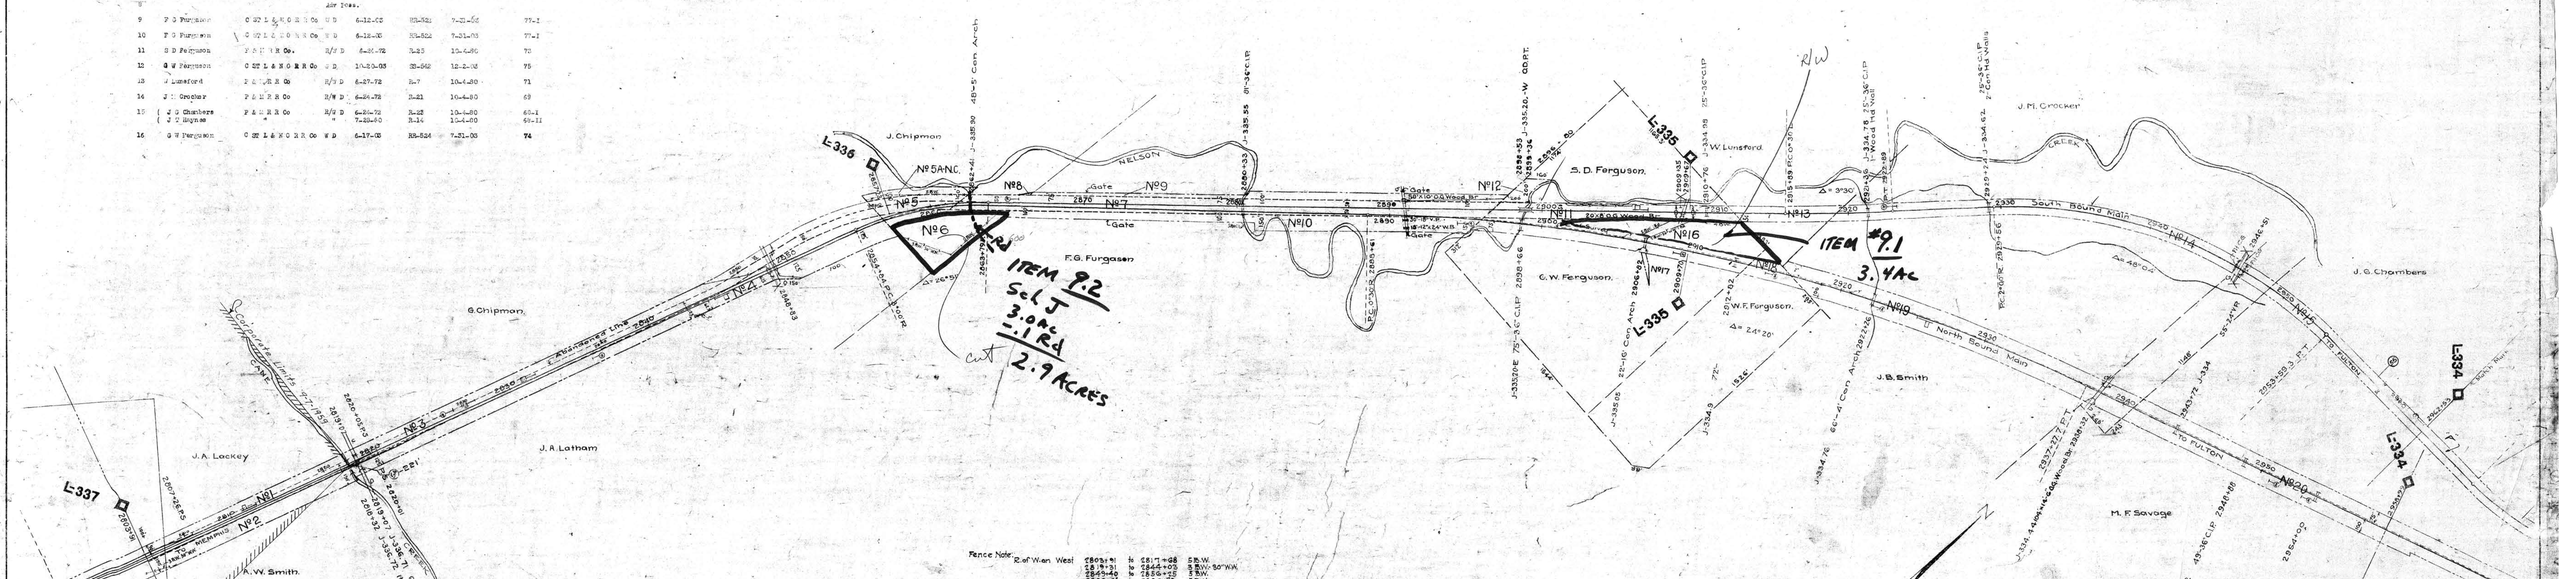

Fence Note:

R. of W. on West	2803+91	to	2817+68	5 B.W.
	2819+31	to	2844+03	3 B.W.-30" W.W.
	2849+40	to	2856+25	5 B.W.
	2863+24	to	2890+79	5 B.W.
	2897+56	to	2901+63	5 B.W.
	2903+95	to	2908+78	5 B.W.
	2909+88	to	2946+20	5 B.W.
	2946+80	to	2948+80	5 B.W.
	2948+80	to	2955+00	4 B.W.
	2955+00	to	2957+77	5 B.W.
	2959+80	to	2962+53	2 B.W.-30" W.W.
R. of W. on West of N.B. Main				
	2913+00	to	2916+22	2 B.W.-30" W.W.
	2916+22	to	2938+32	3 B.W.-30" W.W.
	2938+93	to	2941+00	7 B.W.
	2941+00	to	2958+99	5 B.W.
R. of W. on East				
	2805+35	to	2817+58	3 B.W.-30" W.W.
	2819+37	to	2821+16	3 B.W.-30" W.W.
	2821+16	to	2848+59	5 B.W.
	2850+35	to	2854+50	5 B.W.
	2854+50	to	2857+45	3 B.W.-30" W.W.
	2864+58	to	2880+70	5 B.W.
	2887+00	to	2895+01	5 B.W.
	2895+01	to	2906+48	7 B.W.
	2906+99	to	2937+60	7 B.W.
	2938+60	to	2946+25	3 B.W.-30" W.W.
	2946+25	to	2958+99	5 B.W.
R. of W. on East of S.B. Main				
	2913+00	to	2913+55	4 B.W.
	2913+55	to	2946+20	3 B.W.-30" W.W.
	2946+80	to	2957+77	2 B.W.-30" W.W.
	2957+	to	2962+53	5 B.W.

INDEX NO.	WORK AUTH.	DESCRIPTION	DATE COMPLETED
A	R-163	Removal of Track	Apr 1971

Sheet No. of 9 of valuation section 1-Tenn-1 Woodstock to Tenn-Ky State Line of the Illinois Central Railroad Company, from survey station 519+36 to survey station 6395+96

Valuation Engineer

RIGHT-OF-WAY AND TRACK MAP

CHICAGO, ST. LOUIS & NEW ORLEANS R.R.

OPERATED BY THE

ILLINOIS CENTRAL RAILROAD

WOODSTOCK TO TENN.-KY. STATE LINE

STATION 2803+91 TO STATION 29[illegible]+53

M. P. L-337 TO M. P. L-334

SCALE - 1 IN. = 500 FT.

Issued 30 1945 Revised 31 1977

OFFICE OF CHIEF ENGINEER

CHICAGO, ILL.

1-Temp 1
16

049-006

DRAWER No 52