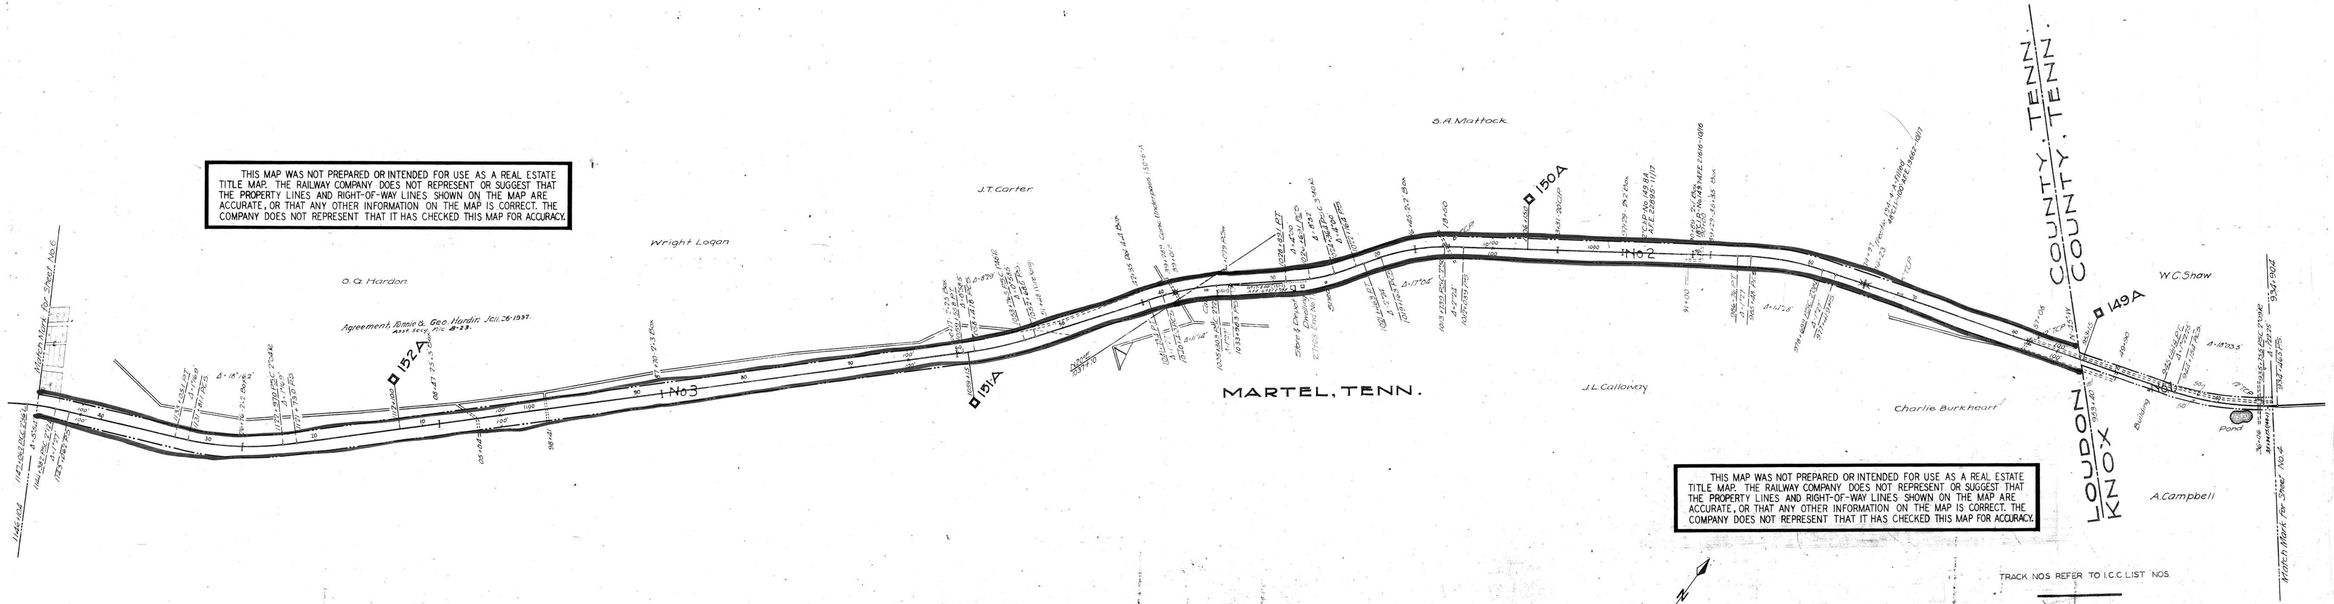

RIGHT-OF-WAY AND TRACK MAP

SOUTHERN RAILWAY COMPANY

Operated by the

SOUTHERN RAILWAY COMPANY

KNOXVILLE DIVISION

STATION 934+90.4 TO STATION 1146+10.4

SCALE 1 IN = 400 FT DECEMBER 31, 1927.

Office of Special Engineer

Washington, D.C.

STATIONING REFERS TO I.C.C. INVENTORY CHAINAGE - 1916

053-001

V-64

5

Tracks corrected to Dec. 31, 1935.