A.F.E. No.	Date	Comp.	Description of change
4127	6-26-23		Const. of 1-car mech. addition to Sect. foreman house on Parcel 8
5829	1-8-25		245' of trk. to be removed.
7287	6-1-26		Const. of 2-room laborer's house
21762	10-21-36		Sold par. 3.
27104	6-5-40		Ref. of Rel. No.
39051	4-15-46		Inst. Spring Switch at Sta. 16720+54, P.S. Trk. # 41.
41863	1-17-52		Ref. Section House Sta. 721+85
53752	9-13-62		Ref. Sec. Hse. - Tulsa 4-19-23
5 8134	6-18-63		Ref. depot at Jena Tenn.

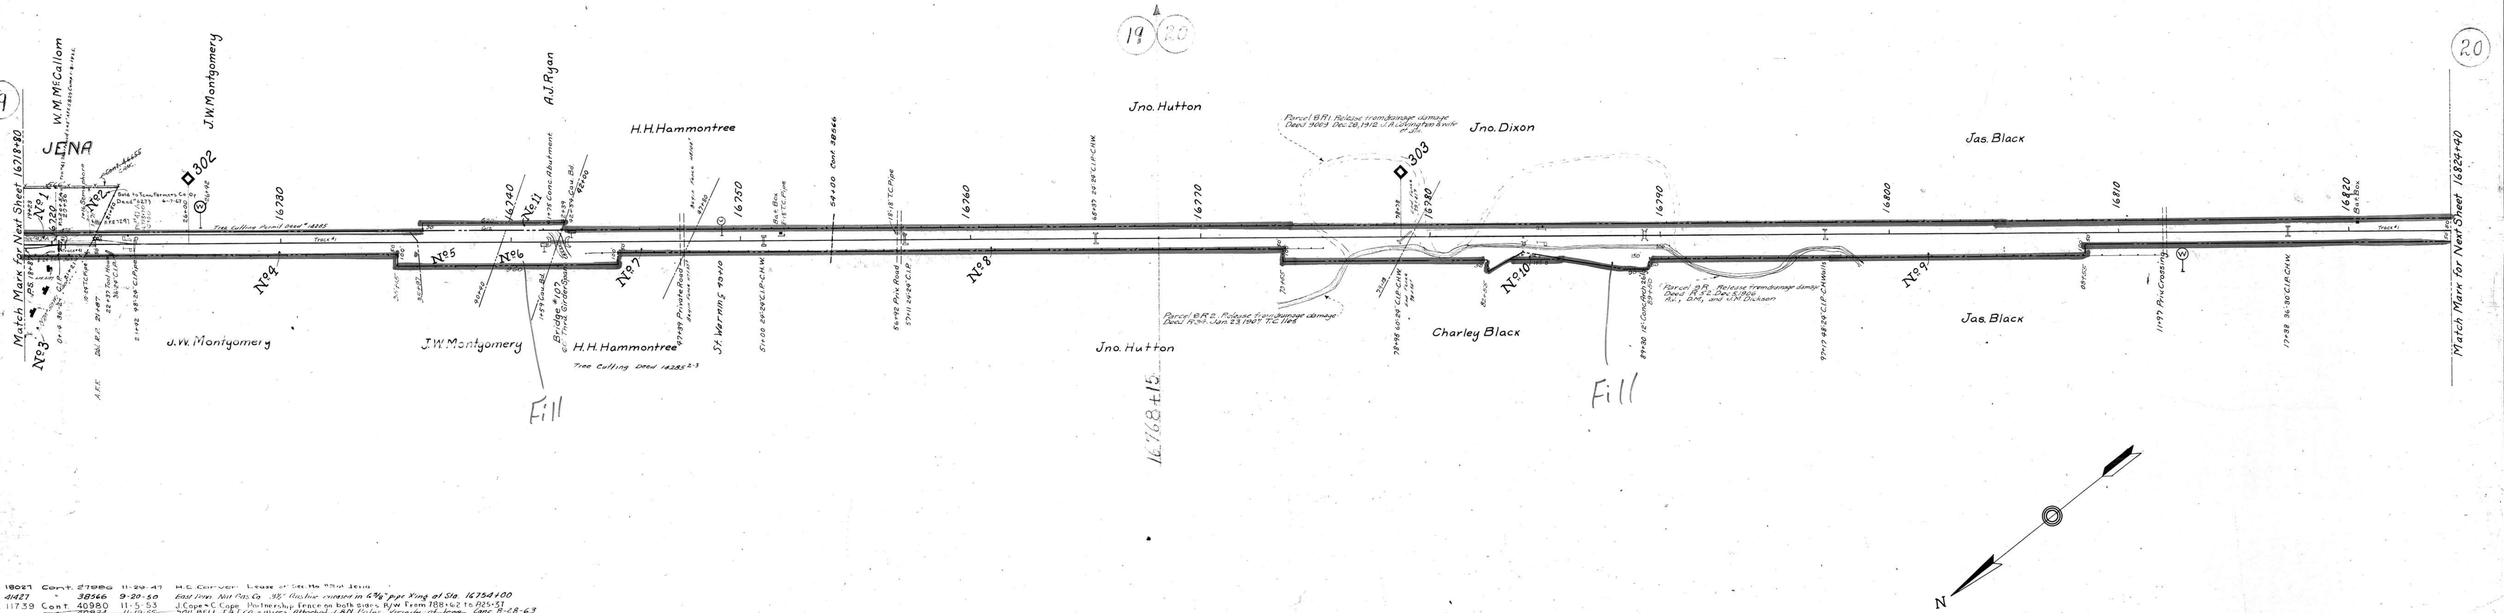

L.F. 18027	Cont. 27986	11-29-47	H.C. Corr. Lease at Sta. No. "Pub. Jena"	
L.F. 4127	" 38546	9-29-50	Rel. from Air Pas. Co. 98' flashing crossing in 6⅝" pipe King at Sta. 16754+00	
L.F. 11759	Cont. 40980	11-5-53	J. Cope + C. Cope Partnership Fence on both sides R/W from 188+62 to 825+53	
	" 70924	11-19-65	200' BELL T&T Co. wires Attached L&N Poles Vicinity of Jena Canc. 8-28-63	
	" 46655	8-11-60	Allen Ward et ux - Fence along R/W from Sta. 16711+01.5 to 16721+50 — Canc.	
	" 53091	8-9-67	F.C. Marketing Service, Inc. - Guard Rail # 427 A	

LOUDEN CO. TENN.

RIGHT OF WAY AND TRACK MAP
LOUISVILLE AND NASHVILLE R. R. CO.
KNOXVILLE DIVISION
STATION 16718+80 TO STATION 16824+40
SCALE- 1 INCH—200 FT. JUNE 30 1917.
OFFICE OF CHIEF ENGINEER
LOUISVILLE, KY.

SHEET NO. 14 OF 71 OF KNOXVILLE DIVISION FROM SURVEY
STATION 16718+80 TO SURVEY STATION 16824+40

R. Ridenour
VALUATION ENGINEER

053-016

V-29
14

29-14

11-1