A.F.E. No.	Date Completed	Description
40290	12-14-51	Partnership Fence both sides Sta. 52122 to 77+38

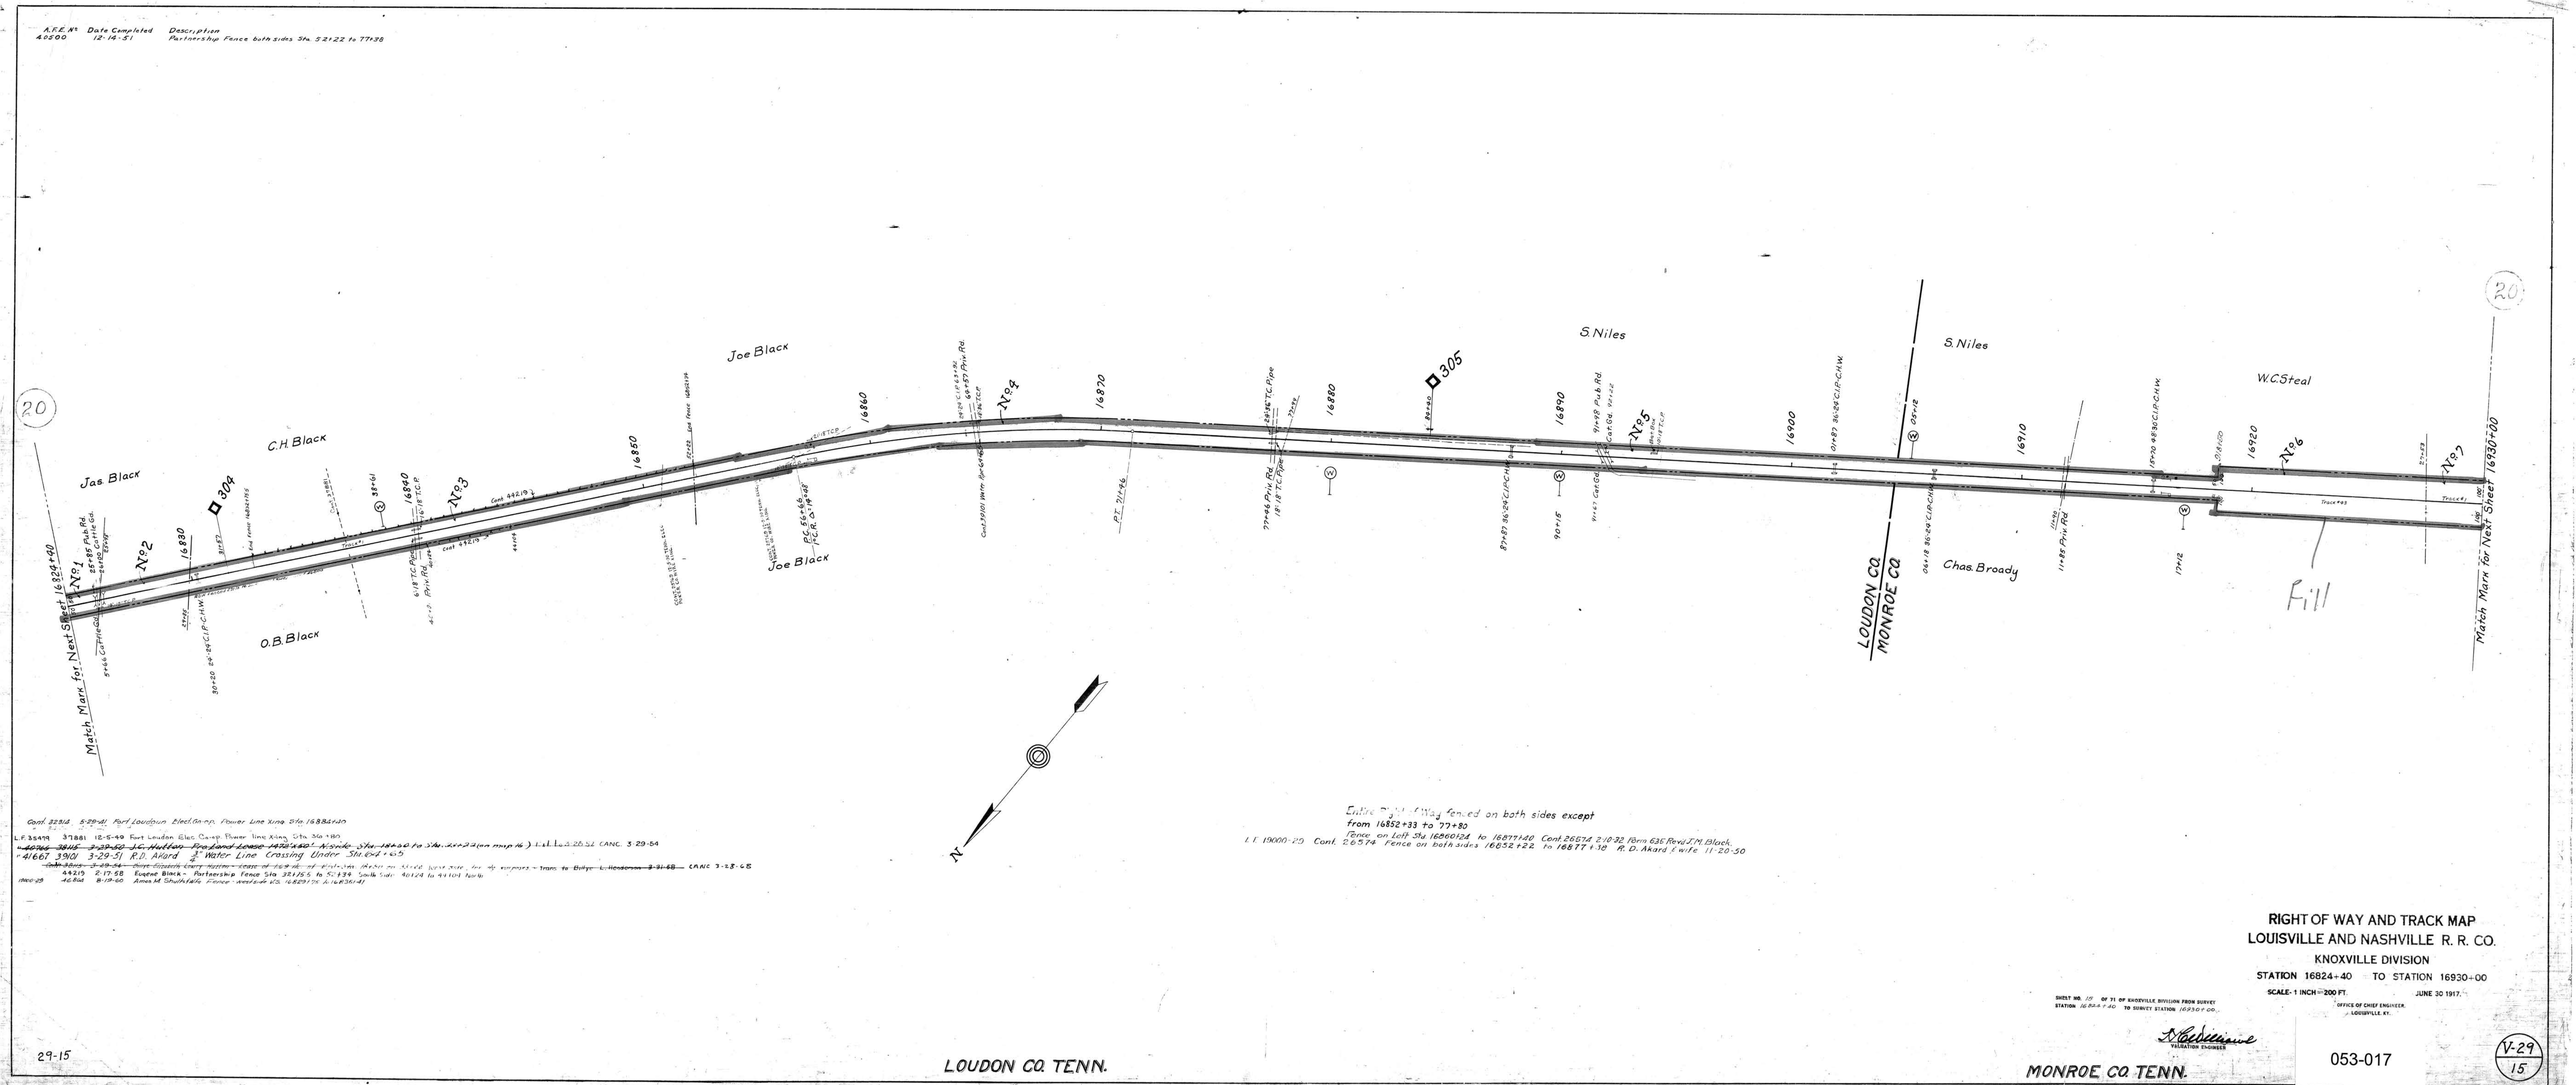

Cont. 22218 5-29-41 Part Loudoun Electric Co. Power Line Xing Sta. 168+80±20

L.F. 35499 37881 12-5-49 Part Loudon Elec. Co. Power Line Xing Sta. 36+80

~~40296 38115 3-29-50 J.C. Hutton Pro Land Lease 1470±40' N side Sta. 18+00 to Sta. 32+22 (on map 16)~~ L.F. 26521 CANC. 3-29-54

41667 39101 3-29-51 R.D. Akard ½" Water Line Crossing Under Sta. 64+65

~~Cont. 41667 3-29-54 Water Crossing Under - Water of 1/2" ID. of plastic line 24±40 on 5.5'±0 West side for 4 crossings - Trans. to Bridge L. Hodgson 3-31-58~~ CANC 3-28-68

44215 2-17-58 Eugene Blinck - Partnership Fence Sta. 32+75 to 52+34 South Side: 40+24 to 44+04 North

1966-28 46-Rad 8-19-66 Anna M. Shuffstalle Fence - wooden 2 VS. 16829+75 to 16830+41

Entire Right of Way fenced on both sides except from 16852+33 to 27+80

Fence on Left Sta. 16860+24 to 16877+40 Cont. 26574 2-10-72 Form 638 Rend. J.M. Black.

L.F. 19000-29 Cont. 26574 Fence on both sides 16852+22 to 16877+38 R.D. Akard & wife 11-20-50

29-15

LOUDON CO. TENN.

MONROE CO. TENN.

RIGHT OF WAY AND TRACK MAP
LOUISVILLE AND NASHVILLE R. R. CO.
KNOXVILLE DIVISION

STATION 16824+40 TO STATION 16930+00

SCALE- 1 INCH = 200 FT. JUNE 30 1917.

SHEET NO. 10 OF 71 OF KNOXVILLE DIVISION FROM SURVEY STATION 16824+40 TO SURVEY STATION 16930+00.

OFFICE OF CHIEF ENGINEER, LOUISVILLE, KY.

R. Ridgeway
VALUATION ENGINEER

053-017

V-29
15

11-1