A.F.E. No.	Date Compl.	Description of change
7869	6-2-26	Removal of track No. 14. Sta 255+04
42858	11-7-52	Ret. Road Crossing at Sta. 302+50
43291	4-26-54	Work on Br. #1
43292	11-10-53	Work on Br. #2
44100	6-19-54	Work on Br. #3

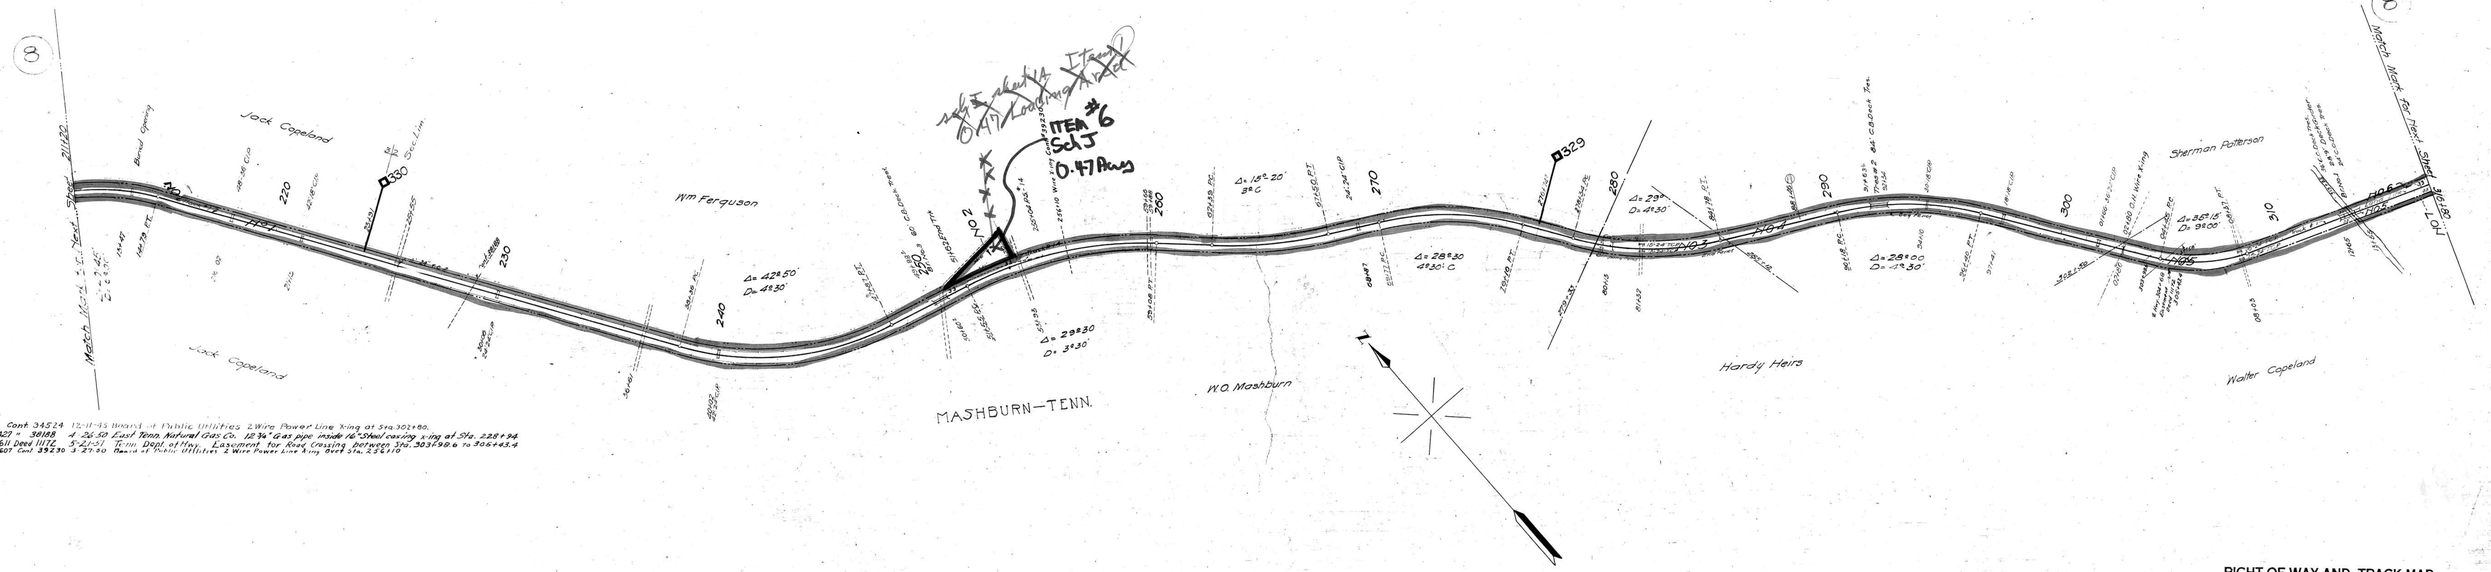

Cont. 34524 12-11-45 Board of Public Utilities 2 Wire Power Line X-ing at Sta. 302+80.
L.F. 41427 " 38188 4-26-50 East Tenn. Natural Gas Co. 12 3/4" Gas pipe inside 16" Steel casing x-ing at Sta. 228+94
L.F. 41611 Deed 11172 5-21-51 Tenn. Dept. of Hwy. Easement for Road Crossing between Sta. 303+98.6 to 306+43.4
38607 Cont. 39230 3-27-50 Board of Public Utilities 2 Wire Power Line X-ing Over Sta. 256+10

Sheet No. 3 of 13 of Knoxville Division Athens and Tellico Branch from Survey station 211+20 to survey station 316+80

Valuation Engineer

RIGHT OF WAY AND TRACK MAP
LOUISVILLE AND NASHVILLE R. R. CO.
KNOXVILLE DIVISION
ATHENS AND TELLICO BRANCH

STATION 211+20 TO STATION 316+80

SCALE 1 INCH=200 FT. JUNE 30 1917.

OFFICE OF CHIEF ENGINEER
LOUISVILLE, KY.

054-004

V 29C
3

29-C-3

McMINN CO TENN

5-3