No.	Grantor.	Grantee.	Instr. Dtg.	Record.		Inst. Pg. Remarks.
1	State of Tennessee	M S & T R R Co.	Charter	11-30-53		LAD Vol.1 P.178
Pt.1	"	"	"	11-30-53		LAD Vol.1 Not in use P.178
Pt.1	"	"	"	11-30-53		LAD Vol.1 Not in use P.178
2	"	"	"	11-30-53		LAD Vol.1 P.178
Pt.2	"	"	"	11-30-53		LAD Vol.1 Not in use P.178
Pt.2	"	"	"	11-30-53		LAD Vol.1 Not in use P.178
3	J.D. Winchester	M S & T R Co.	T. W.	6-20-09		66
4	State of Tennessee	C S & T R Co.	Charter	11-30-53		LAD Vol.1 See 4-A below for addl. Title prt P.178
Pt. 4	"	"	"	11-30-53		LAD Vol.1 Not in use P.178 See No.4-A below for addl. Title Pt.
Pt. 4	"	"	"	11-30-53		LAD Vol.1 Not in use P.178
Pt. 4	"	"	"	11-30-53		LAD Vol.1 Not in use P.178
5	M. D. Young et al	C. St. L. & N. O. R. R. Co.	Decree	3-11-13	161-181	3-30-23 75
4-A	W. A. Hooks	"	Vs.D	7-6-52	18-197	8-4-53 74
N.C.4-A	"	"	"	"	"	"

Fence Notes:
R. of W. on West _ 5715 + 70 to 5758 + 75 – 5 B.W.
R. of W. on East _ 5716 + 50 to 5736 + 73 – 5 B.W.
5745 + 34 to 5758 + 75 – 5 B.W.

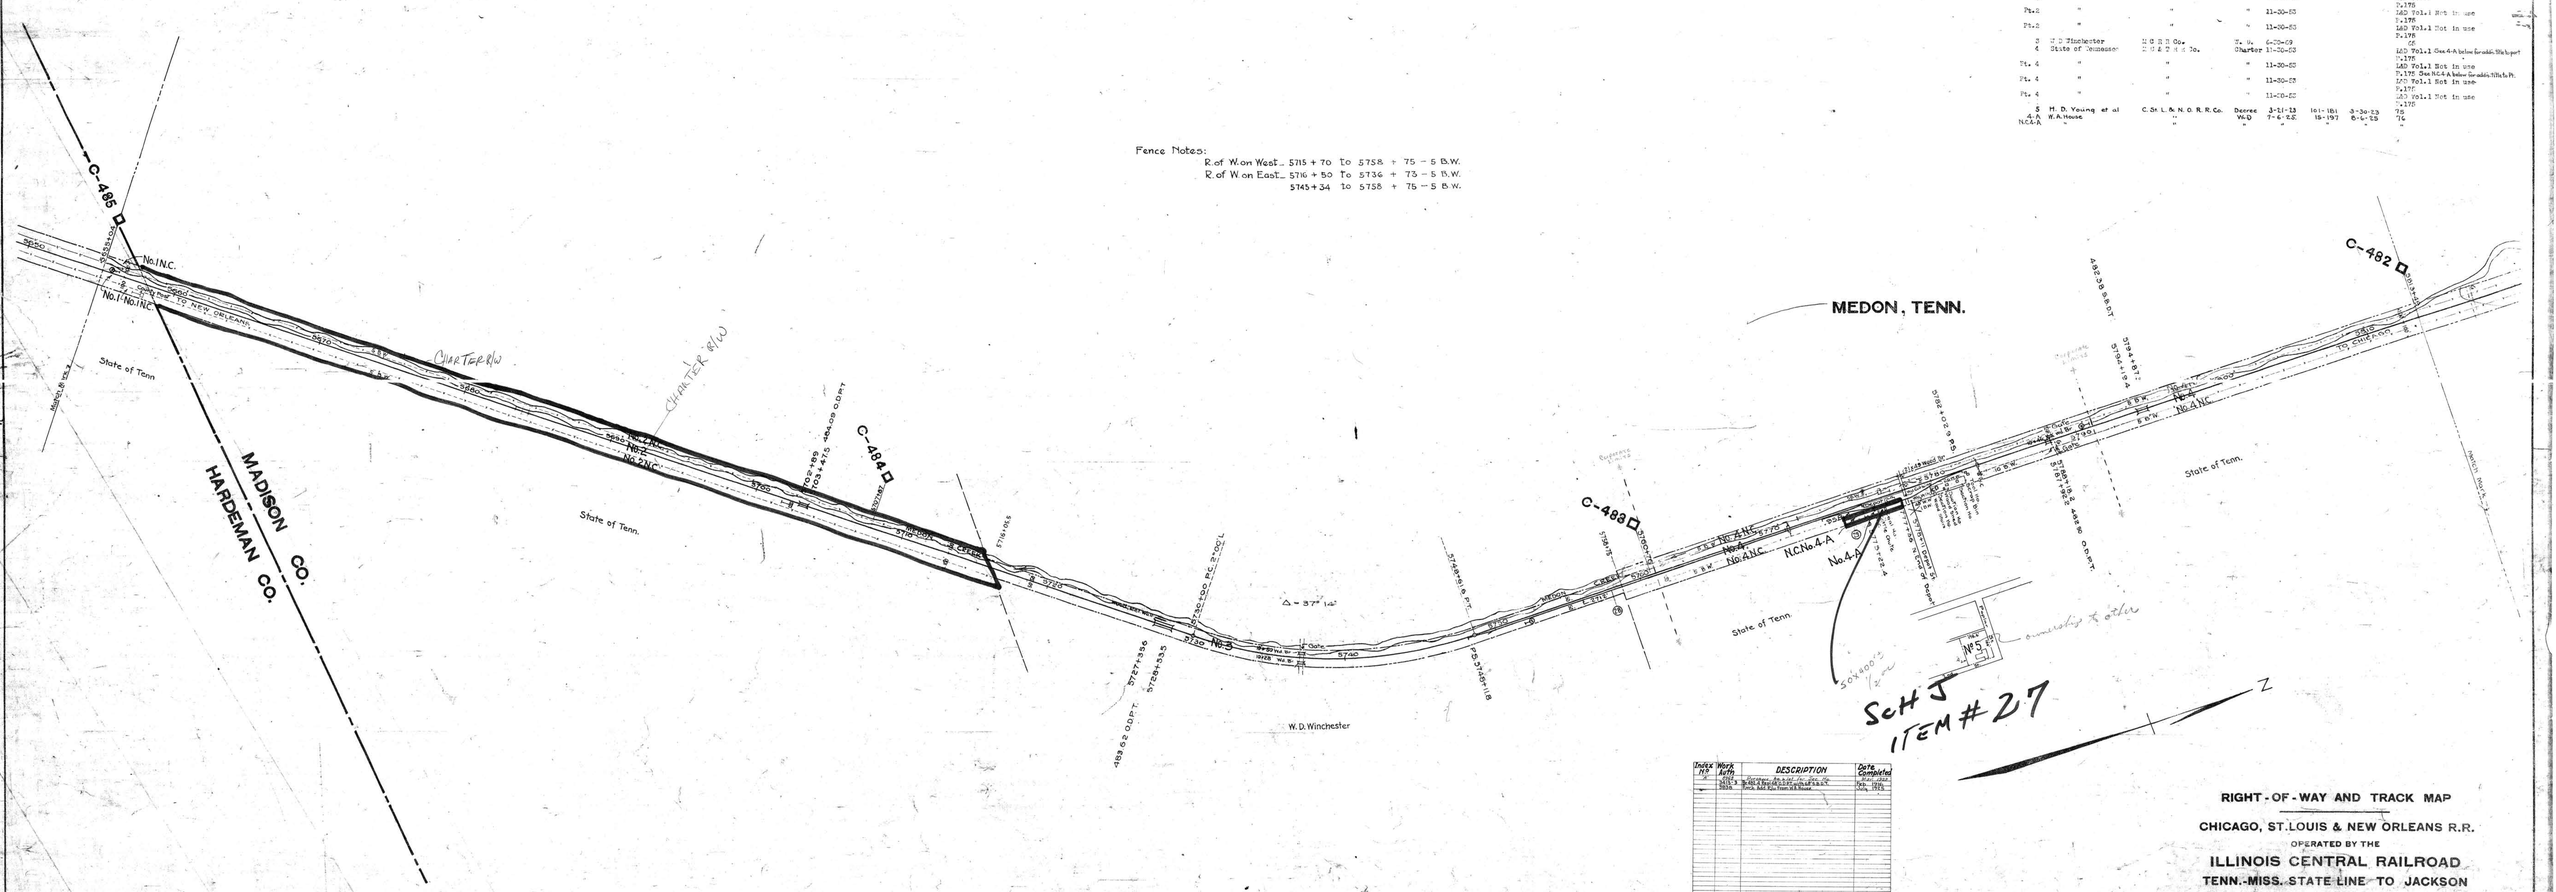

Index No.	Work Authy.	DESCRIPTION	Date Completed
		Charter. Est. of Ill. Cen. Rr.	
	3615	Sta.485.4 Bnd.50.3 Rt. of Sta.5.4 B.W.	Feb. 1906
	3636	Trans. Add. Rw from J.B. Rowe	Feb. 1910

057-001A

Sheet No. 14 of 17 of valuation section 1 Tenn. 14 Tenn.-Miss. State line to Jackson of the Illinois Central Railroad Company, from survey station 3678+42 to survey station 6233+52.

Valuation Engineer

RIGHT-OF-WAY AND TRACK MAP

CHICAGO, ST. LOUIS & NEW ORLEANS R.R.

OPERATED BY THE

ILLINOIS CENTRAL RAILROAD

TENN.-MISS. STATE LINE TO JACKSON

STATION 3653+04 TO STATION 3813+49

M. P. C-485 TO M. P. C-482

SCALE: 1 IN. = 300 FT.

JUNE 30, 1915.
Rev. Dec. 30, 1921

OFFICE OF CHIEF ENGINEER,
CHICAGO, ILL.

1-TENN-14