Eq.	Grantor.	Grantee.	Instr. Date.	Record.	Cert.No.	Remarks.
1	State of Tennessee	M O & T R R Co.	Charter 11-30-53			LAD Vol.1 P.178
Pt.1	"	"	" 11-30-53			LAD Vol.1 Not in use P.178
Pt.1	"	"	" 11-30-53			LAD Vol.1 Not in use P.178
Pt.1	"	"	" 11.30-53			LAD Vol.1 Not in use P.178
2	A Maroney	C St L & N O R R Co.	W. D. 1-21-93	80-527	1-23-93	64

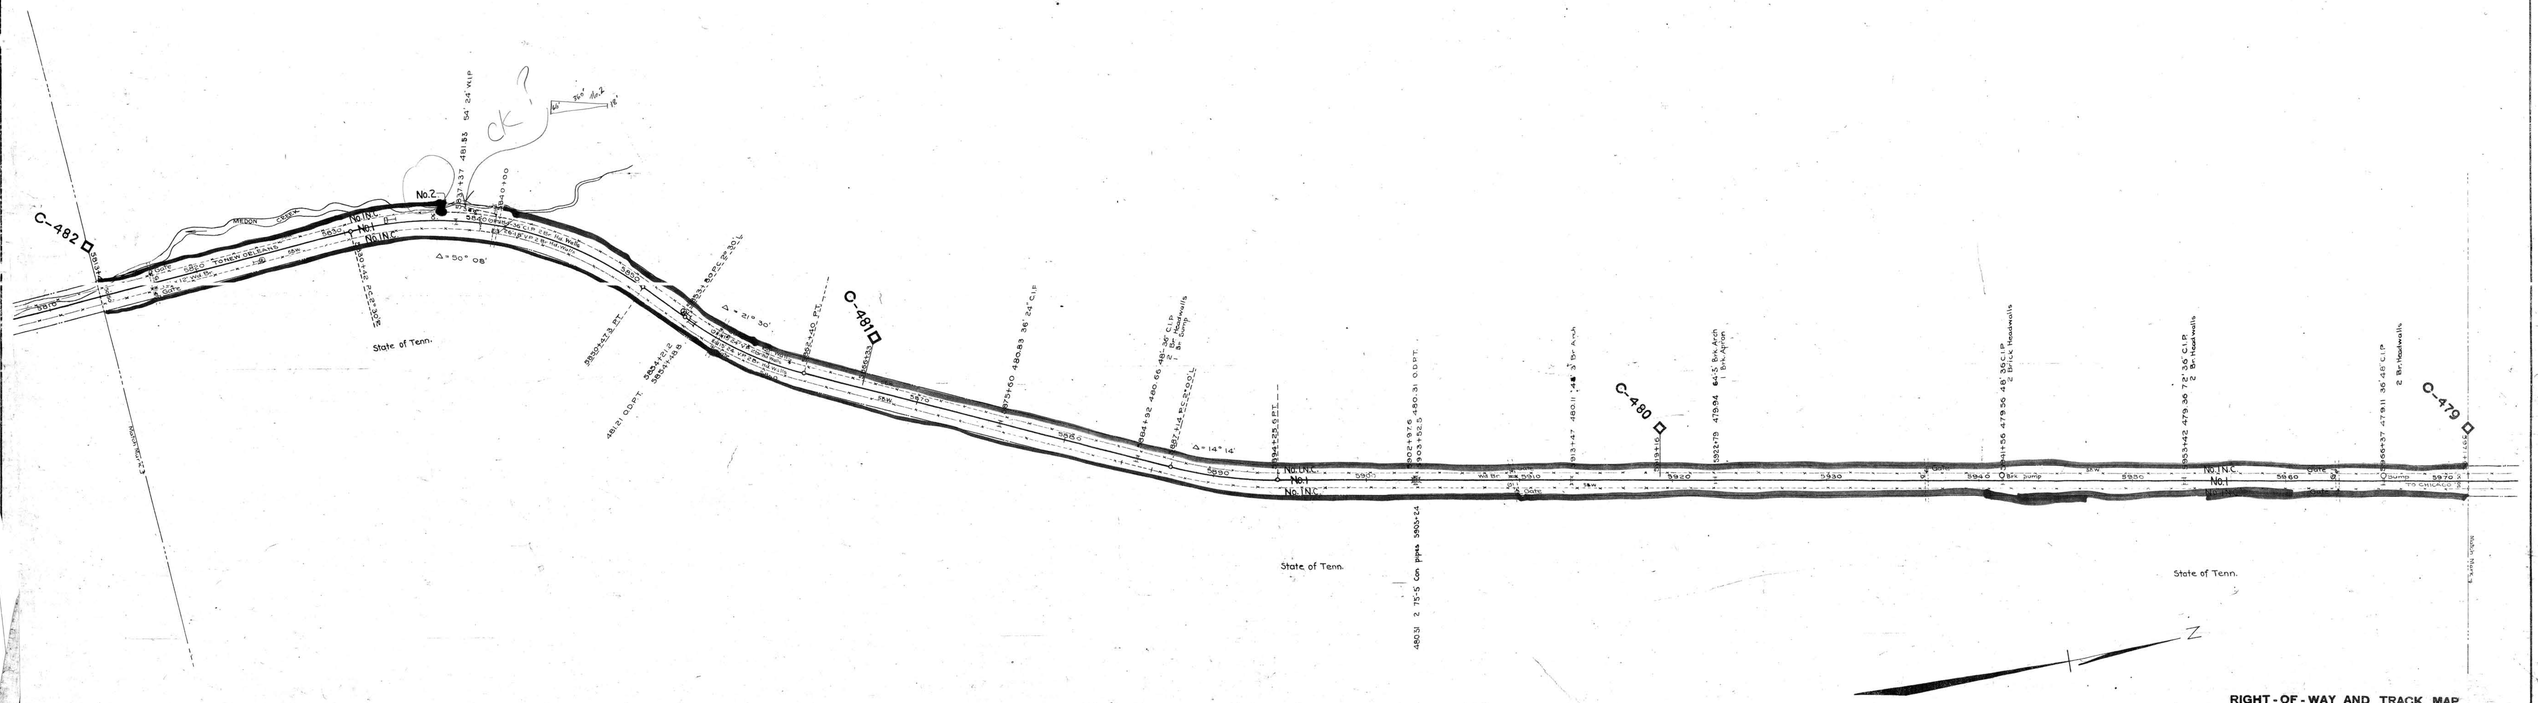

RIGHT-OF-WAY AND TRACK MAP

CHICAGO, ST. LOUIS & NEW ORLEANS R.R.

OPERATED BY THE

ILLINOIS CENTRAL RAILROAD

TENN.-MISS. STATE LINE TO JACKSON

STATION 3813+49 TO STATION 5971+92

M. P. C-482 TO M. P. C-479

SCALE-1 IN. = 200 FT. JUNE 30, 1915. Rev. Dec. 31, 1927

OFFICE OF CHIEF ENGINEER

CHICAGO, ILL.

Sheet No.15 of 11 of valuation section 1 Tenn.-14 Tenn-Miss. State line to Jackson of the Illinois Central Railroad Company, from survey station 3678+42 to survey station 6233+32

Valuation Engineer

057-003