No.	Grantor.	Grantee.	Instr. Date.	Record.	Cust. No.	Remarks
1	State of Tennessee	N C & T R R Co.	Charter 11-30-53		LAO Vol.1 P.175	
Pt.1	"	"	" 11-30-53		LAO Vol.1 P.175	Not in use
Pt. 1	"	"	" 11-30-53		LAO Vol.1 P.175	Not in use
Pt.1	"	"	" 11-30-53		LAO Vol.1 P.175	Not in use
2	A. J. Shelton	Southern R R Assn.	W. D. 2-10-71	32-422 6-14-72	63	
3			Adv.pos.			
4			" "			

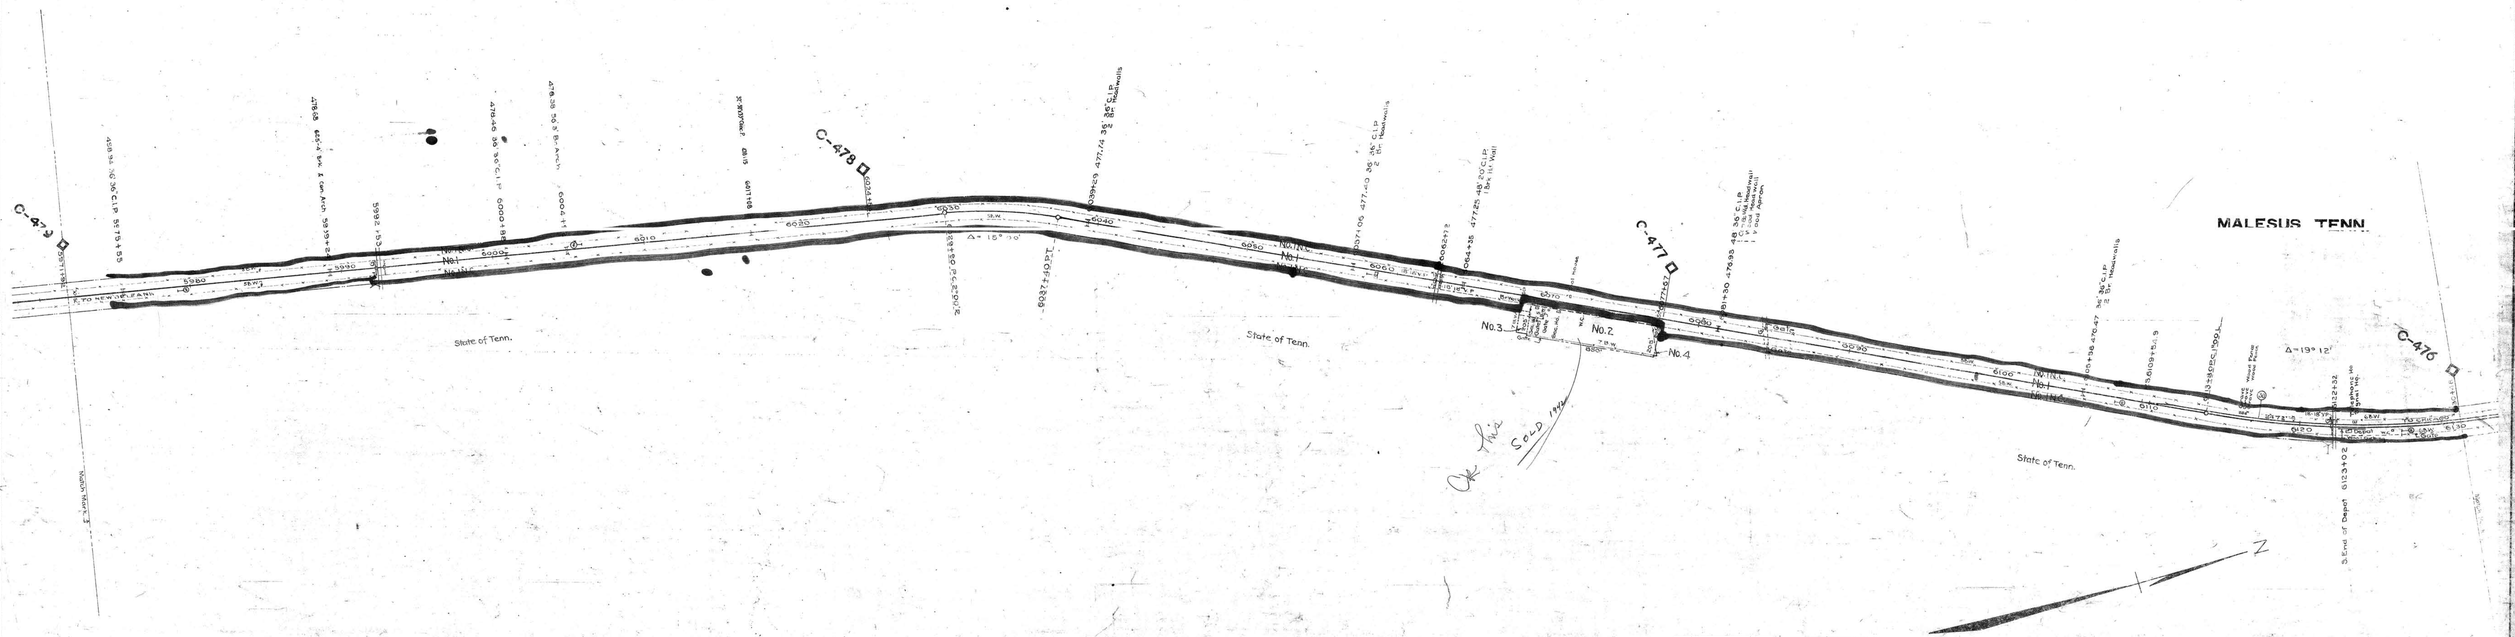

INDEX NO.	WORK AUTH.	DESCRIPTION	DATE COMPLETED
	1924-P	[illegible]	[illegible]

RIGHT-OF-WAY AND TRACK MAP

CHICAGO, ST. LOUIS & NEW ORLEANS R.R.

OPERATED BY THE

ILLINOIS CENTRAL RAILROAD

TENN.-MISS. STATE LINE TO JACKSON

STATION 5971+92 TO STATION 6130+48

M. P. C-479 TO M. P. C-476

SCALE: 1 IN. = 300 FT. JUNE 30, 1916 Rev. Dec. 31, 1927 Latest Rev. Dec. 31, 1933

OFFICE OF CHIEF ENGINEER, CHICAGO, ILL.

Sheet No. 16 of 17 of valuation section I Tenn.14 Tenn.-Miss. State line to Jackson of the Illinois Central Railroad Company, from survey station 5678+92 to survey station 6253+52

Valuation Engineer

1-TENN.14
16

057-004