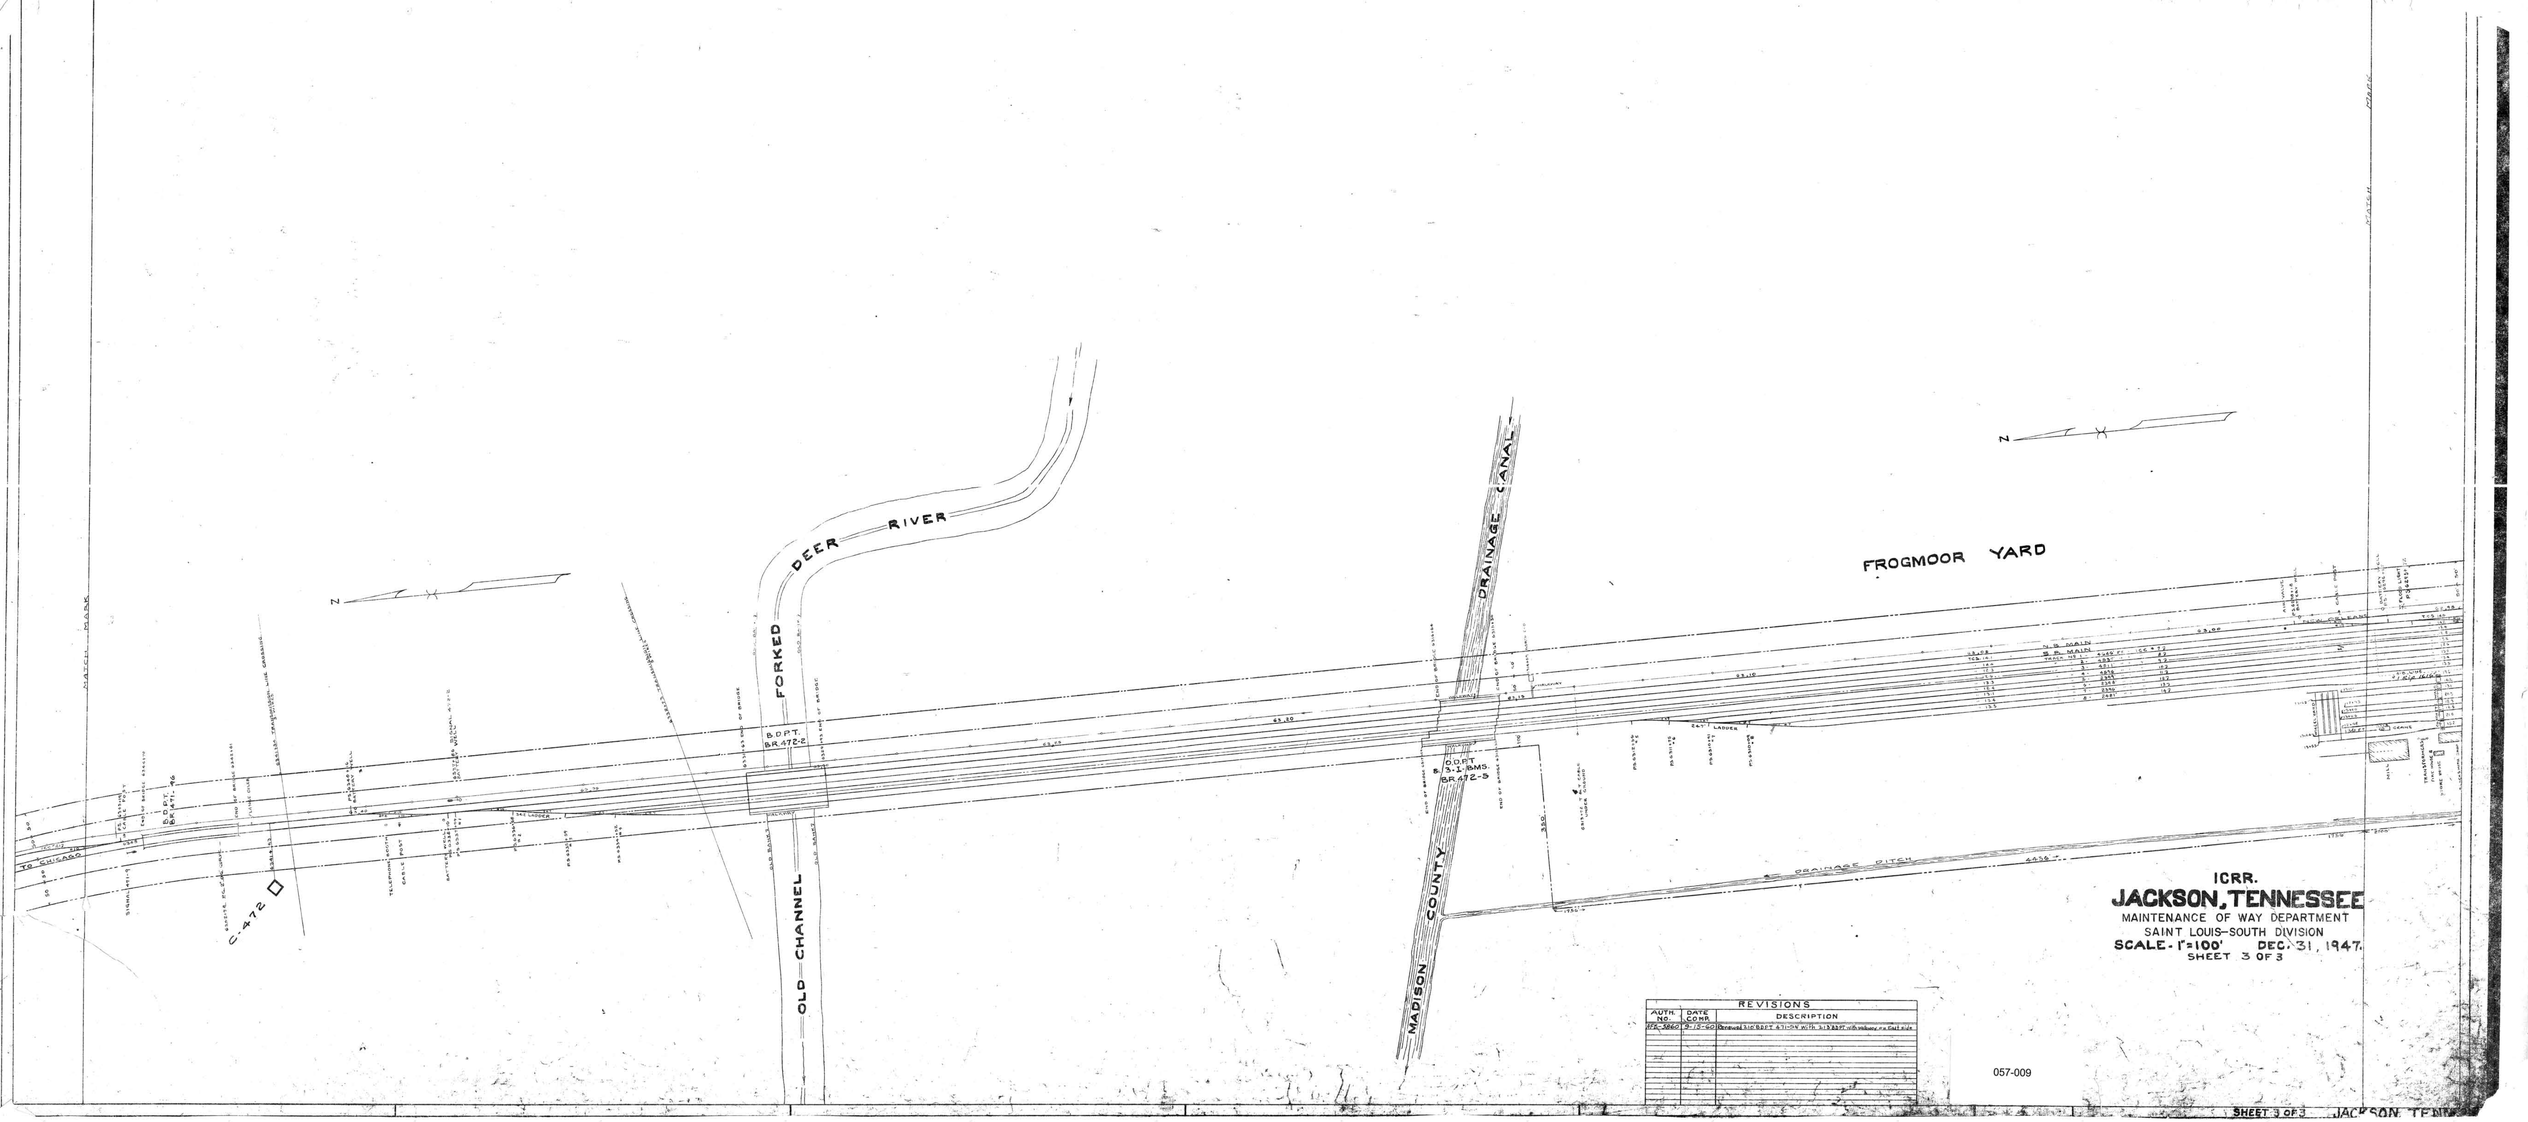
FORKED DEER RIVER
OLD CHANNEL
DRAINAGE CANAL
MADISON COUNTY
FROGMOOR YARD
B.D.P.T. BR.472-2
B.D.P.T. BR.472-3
C-472
TO CHICAGO
DRAINAGE DITCH
N
ICRR.
JACKSON, TENNESSEE
MAINTENANCE OF WAY DEPARTMENT
SAINT LOUIS-SOUTH DIVISION
SCALE-1"=100' DEC. 31, 1947.
SHEET 3 OF 3
REVISIONS
AUTH. NO.
DATE COMP.
DESCRIPTION
057-009
SHEET 3 OF 3 JACKSON, TENN