No.	Grantor	Grantee.	Instr.	Date.	Record.		Sect. No.	Section.
1	A. Futrell	Ills. Cent. R. R. Co.	A. D.	4-2-73	22-404	8-14-74	1	
2	J. Shelton	"	"	4-2-73	22-397	8-14-74		
3	E. Baker	"	"	4-2-73	22-410	8-14-74	7	
4	J. Hockey	"	"	4-2-73	22-410	8-14-74	8	
5	T. W. Baker	"	"	4-2-73	22-410	8-14-74	8	
6	L. Brasfield	"	"	4-2-73	22-410	8-14-74	8	

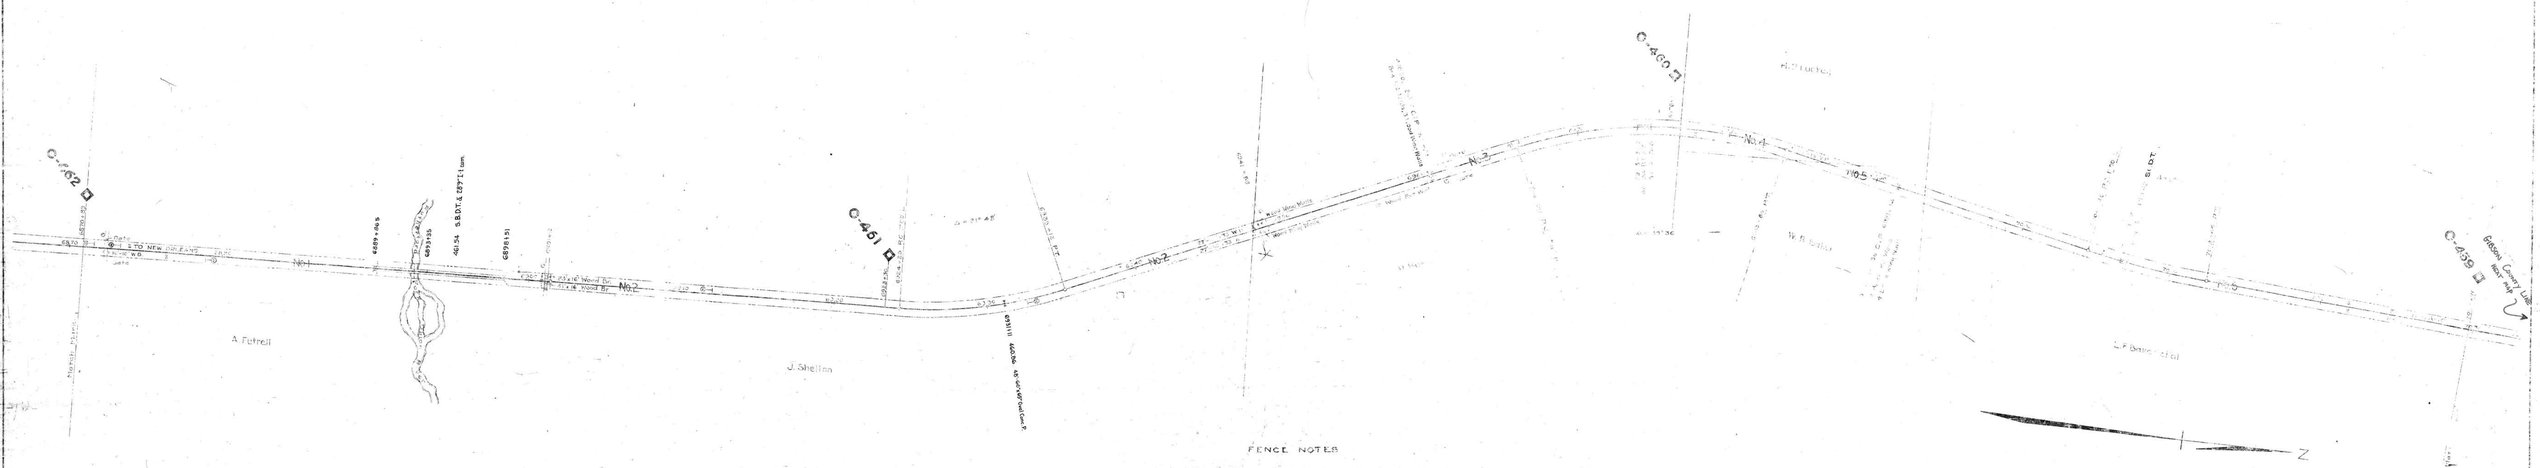

FENCE NOTES

R. of W. on West: 6870+89 to 6890-05 - 5 B.W.
6898+50 to 6900-82 - 5 B.W.
6901+41 to 6948-06 - 5 B.W.
6948+94 to 6974-07 - 5 B.W.
6974+70 to 7029-76 - 5 B.W.

R. of W. on East: 6870+89 to 6890-05 - 5 B.W.
6898+50 to 6900-82 - 5 B.W.
6901+41 to 6948-06 - 5 B.W.
6948+94 to 6974-07 - 5 B.W.
6974+70 to 7029-76 - 5 B.W.

PROJ. NO.	WORK AUTH.	DESCRIPTION	DATE COMPLETED
	2400-16	C-400 S. Bd. Eight Inches S.B.F.	Nov. 1924
	2400-16	C-400 S. Bd. Eight Inches S.B.F.	Nov. 1924
	2400-16	C-400 S. Bd. Eight Inches S.B.F.	Nov. 1924
	6143	C-461 Fill Brown Gravel & Add S.B.F.	Mar. 1925
	6143	C-461 Fill Gravel	Mar. 1925
	6143	C-461 S. Bd. 24 S.B.F.	Mar. 1925
	6145	C-460 S. Bd. 24 S.B.F. Lift 88 Inch Gal. Culv. Sec. P.	Oct. 1925
	6145	C-460 S. Bd. 24 S.B.F.	Oct. 1925
	6172	C-461 S. Bd. Eight Inches S.B.F.	Oct. 1926
		C-461 S. Bd. Eight Inches S.B.F. 24 Diam.	Oct. 1926

Sheet No. 6 of valuation section, J. Tennyl. Jackson to Tenn. State Line of the Illinois Central Railroad Company, from survey station 6437+84 to survey station 7819+10

J. T. Brown
Valuation Engineer

057-021

RIGHT-OF-WAY AND TRACK MAP

CHICAGO, ST. LOUIS & NEW ORLEANS R.R.

OPERATED BY THE

ILLINOIS CENTRAL RAILROAD

JACKSON TO TENN.-KY. STATE LINE

STATION 6870+89 TO STATION 7029+76

M. P. C-462 TO M. P. C-459

SCALE: 1 IN. = 200 FT.

JUNE 30, 1926.

Land Rg-OK-34-1187

OFFICE OF CHIEF ENGINEER.

CHICAGO, ILL.

MADISON Co.

J. Tenn 12
4

DRAWER 1-10 B