NO.	GRANTOR	GRANTEE	INSTRUMENT	DATE	RECORD	CONT.NO.	REMARKS
1	Robert Owen	N.C.& St.L.Ry.	Agreement	Mar.29,1876	DB L-308-Feb.8,1877	225	
2	Clark Ellis	N.C.& St.L.Ry.	Agreement	Mar.29,1876	DB L-308-Feb.8,1877	225	
3	John Thornton	Sequatchie Valley R.R.Co.	Deed	Jan.20,1877	DB L-298-Jan.20,1877	204	Right to cultivate to reached
4	John W.Jones	N.C.& St.L.Ry.	Agreement	Mar.29,1876	DB L-308-Feb.8,1877	225	reserved.
5	John H.Jones	Sequatchie Valley R.R.Co.	Deed	May 12,1877	DB L-336-May 13,1877	227	Right to use water pipe line etc.
6	Samuel Harris and Julia Merritt	N.C.& St.L.Ry.	Deed	April 1879	DB M-1-Oct.4,1879	1193	Conveys right of way in use at date
7	J.C.Young	N.C.& St.L.Ry.	Agreement	Mar.29,1876	DB L-308-Feb.8,1877	225	of deed.

Also see deed No.219 Sequatchie Valley Railroad Company to N.C.& St.L.Ry. dated January 27,1877,Recorded DB L, page 308.

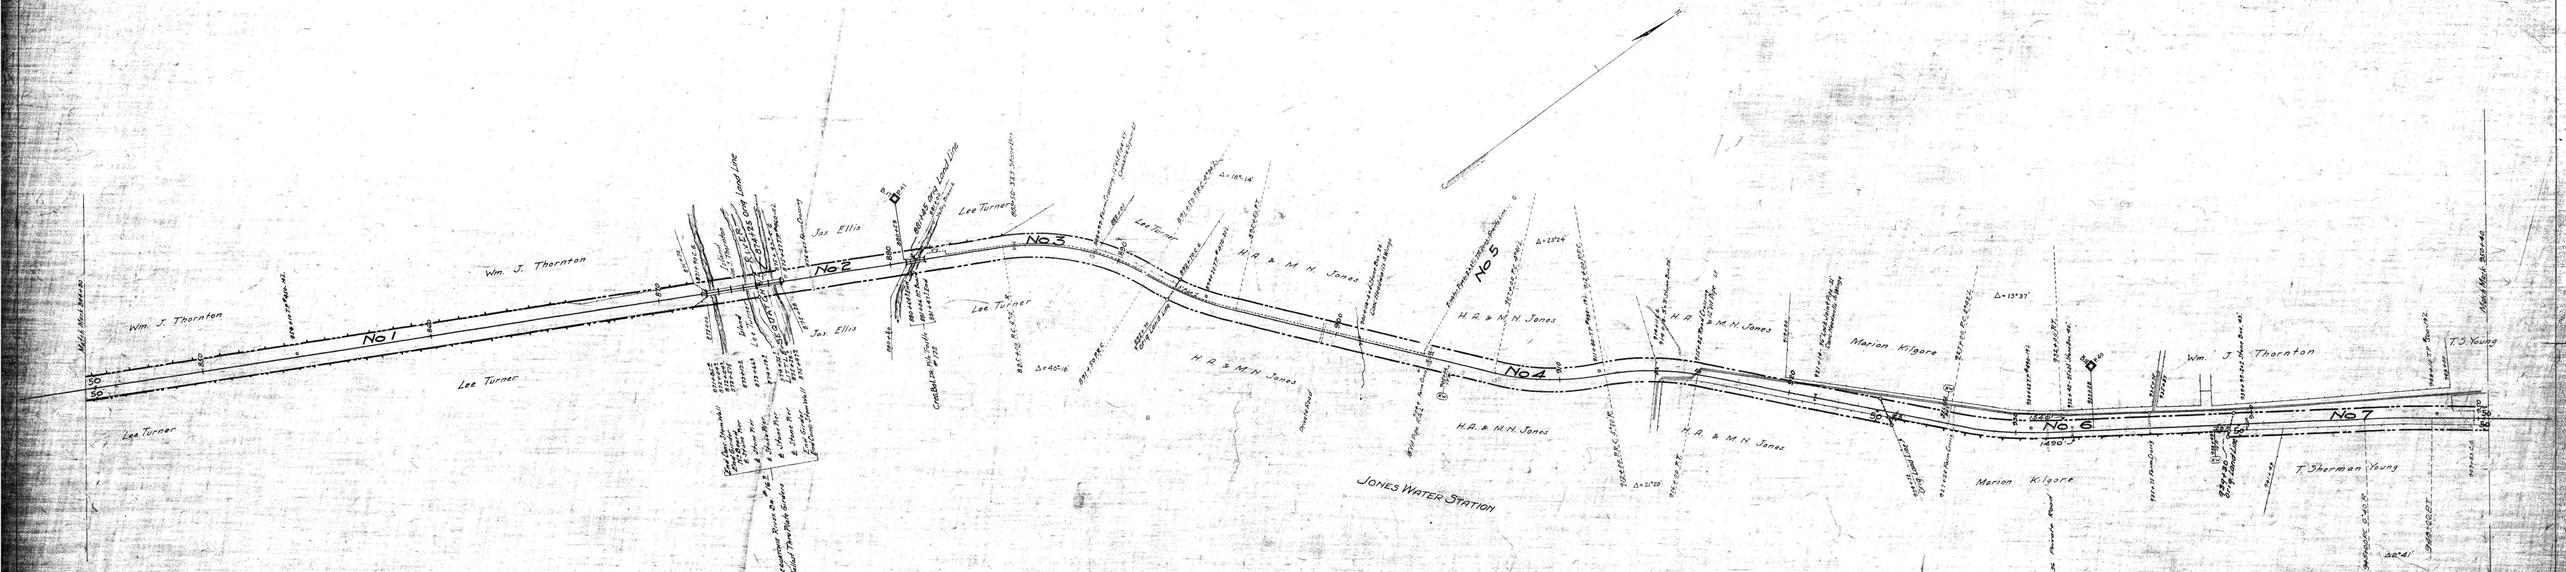

RIGHT-OF-WAY AND TRACK MAP

NASHVILLE, CHATTANOOGA AND ST. LOUIS RY.

SEQUATCHIE VALLEY BRANCH

STATION 844+40 TO STATION 950+40

SCALE, 1 IN.= 200 FT. JUNE 30, 1916

OFFICE OF CHIEF ENGINEER
NASHVILLE, TENN.

Sheet No. 9 of 31 sheets of Sequatchie Valley Branch from Valley Station, 844+40 to Station 950+40

Division Engineer

058-009

MARION CO. TENN

JONES WATER STATION

M.P. 16.3 to 18.3