A.F.E. No.	Date Completed	Description of Change
9049	5-12-27	Tile drainage installed between Stas 1364+137 & 1369+537
10106	4-2-28	Install of subsurface drains Sta. 1344+17 to Sta. 1349+42.
12714	12-20-29	Inst. of Pan Length Markers V.16.
47377	36	Const. of Spur Track #68 Sta. 1368+20

No.	Grantor	Grantee	Instrument	Date	Record	Cust. No.	Remarks
1	T.A.Boyd	Lewisburg & Nor.R.R.	Deed	Jul.11,1911	D.B.X-2.F.187 Jul.12,1911	10134	See note #1.
2	B.F.Walker	" " " " "	"	May 8, "	" " " " 43 May 8, "	10136	
3	Frances Garrett et al	" " " " "	Condemnation	Sep.29,1913	" " B-3 " 326 Jan. " 1914	10157(1)	
4	" " " "	" " " " "	Deed	Jul. 7,1914	" " C-3 " 286 Sep. 9, "	" (2)	
5	Mrs.R.A.Cole et al	" " " " "	"	May 12,1911	" " W-2 " 546 May 13,1911	10158	
6	John Vaughan	" " " " "	"	" 3 "	" " X-2 " 94 " 3 "	10157	
7	W.D.Ferguson	" " " " "	"	" " "	" " " " 81 " 8 "	10160(1)	
8	"	" " " " "	"	Jul.12, "	" " " " 161 Jul.13, "		Also conveys parcel #13. See note #2.
9	Mrs.Mc Chord et al	" " " " "	"	M y 3, "	W-2 " 549 May 15, "		
10	T.M.Haynes	" " " " "	"	May 3, "	" " W-2 " 515 May 8, "	10161	
11	Frances Garrett et al	Marshall County	"	Jul. 7,1914		10157(3)	See note #3. Conveys parcel #12.
12	Conveyed with parcel #11 by deed #10157(3).						
13	" " " #8.						

Note #1. Marshall County paid consideration. R.R.Co.agrees to move all buildings from off of the right of way and pay grantor $50.00 for destruction of a well, contract #14647. Cost to the R.R.Co. for removing $680.00.
" #2. Also conveys tract #7.
" #3. Consideration paid for by the R.R.Co.

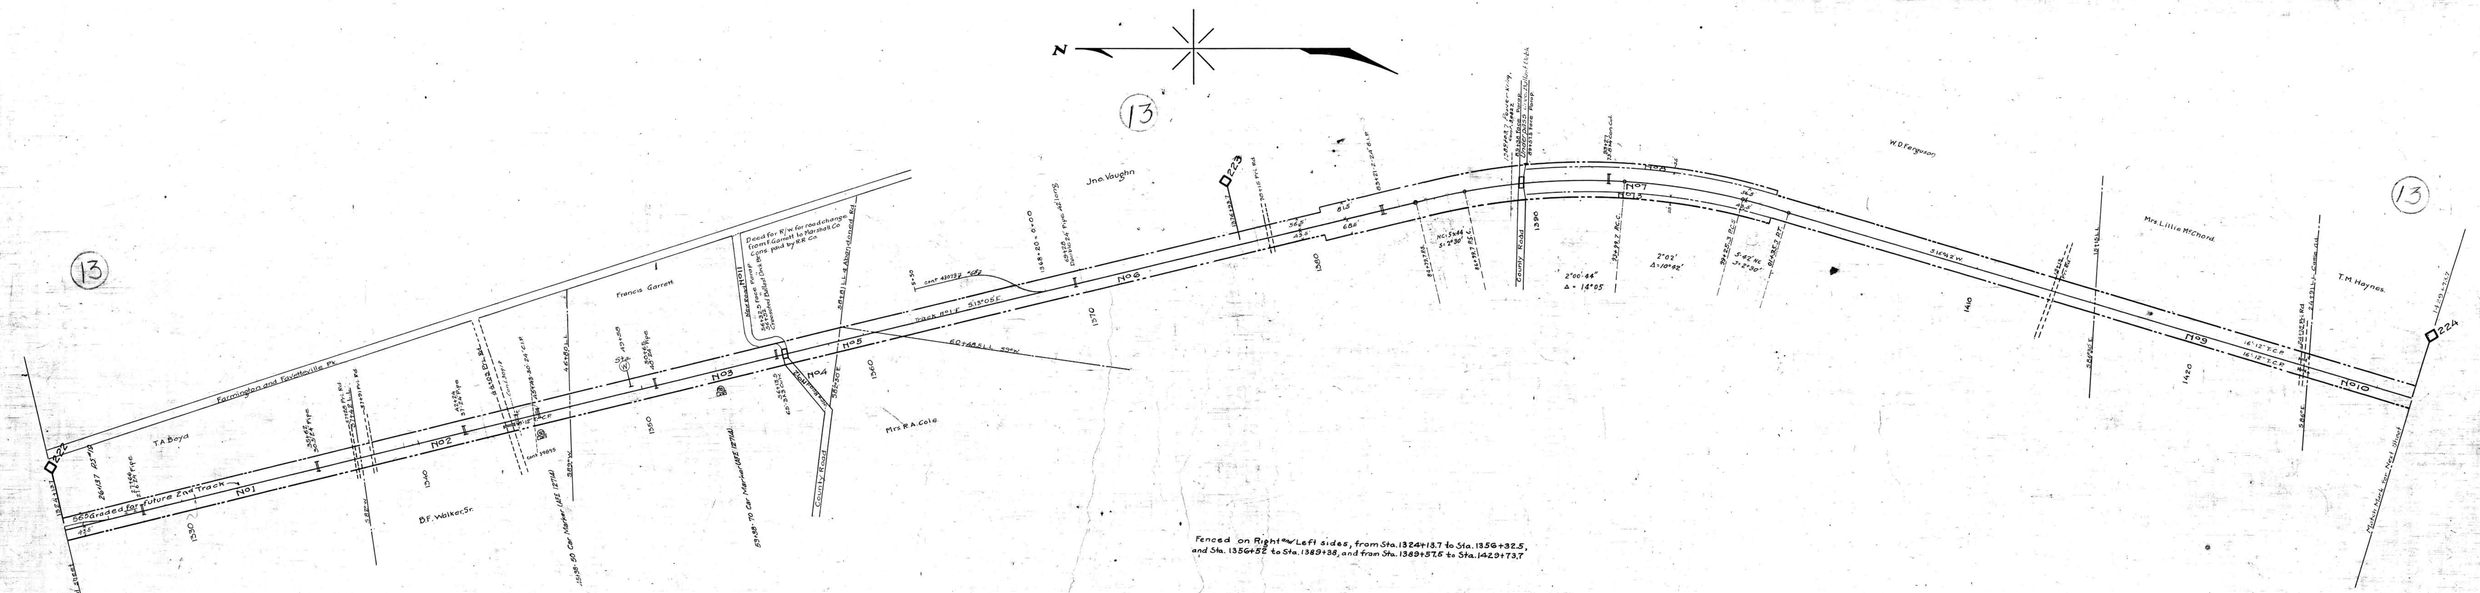

Cont 30872 5-24-39 Duck River Elec. Mem. Assn. Power Xing Sta. 1389+03.7
Cont 30918 6-26-39 Julie W. Garrett Tele. Line thru Bdy. at 44+41.7
Cont 39895 5-27-52 Duck River Elec. Mem. Assn. "Power Line Sta. 1365+05"
Cont 43073 7-30-54 GENERAL SAVE COR. SPUR TRK AT STA 1368+20 (Rt. 4.48)

Sheet No. 14 of 42 of Lewisburg Division from survey station 1324+13.7 to survey station 1429+73.7

Valuation Engineer

RIGHT OF WAY AND TRACK MAP
LOUISVILLE AND NASHVILLE R. R. CO.
LEWISBURG DIVISION
STATION 1324+13.7 TO STATION 1429+73.7

SCALE- 1 INCH = 200 FT. JUNE 30 1917.

OFFICE OF CHIEF ENGINEER, LOUISVILLE, KY.

059-002

V.16
14

16-14

Marshall Co. Tenn.

4-2