A.F.E. No.	Date Comp.	Desc. of Change.
2366	4-20-22	Retire Part of Par No. 4
Job 64	12-5-31	Installation of Whistle Post Sta. 5676+00

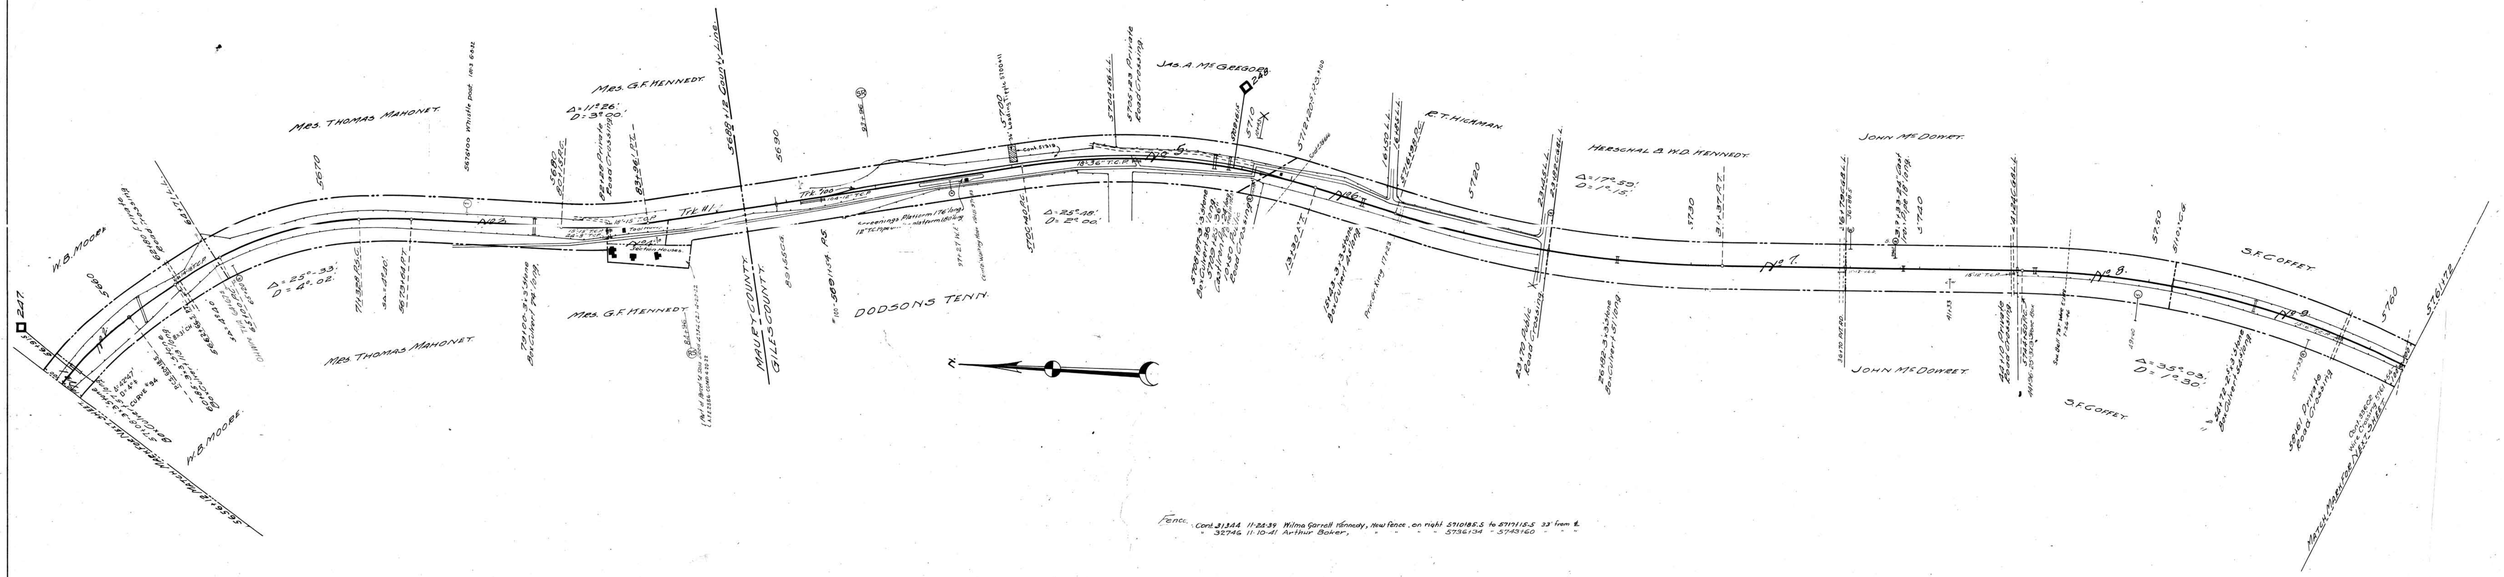

Cont. 33602	8-17-44	Duck River Elec. Membership Corp.	Wire Crossing over at 5761+54
" 36666	8-13-46	" " "	" " " 5712+31.5
Cont. 37704	2-3-53	Tennessee Valley Authority	Wire Crossing over at 5664+67.5
" 51319	4-29-65	Monsanto Chemical Co. ~ Tipple encroachment and lease of 1646.5' track #100	

SHEET NO. 30 OF 52 OF NASHVILLE AND DECATUR DIVISION FROM SURVEY STATION 5656+12 TO SURVEY STATION 5761+72

VALUATION ENGINEER.

RIGHT OF WAY AND TRACK MAP
NASHVILLE AND DECATUR R. R. CO.
OPERATED BY
LOUISVILLE AND NASHVILLE R. R. CO.
STATION 5656+12 TO STATION 5761+72

SCALE-1 INCH = 200 FT. JUNE 30, 1917.

OFFICE OF CHIEF ENGINEER
LOUISVILLE, KY.

060-018

V.14.
30.

14-30. MAURY COUNTY, TENN. GILES COUNTY TENN.