A.F.E. No.	Date. Comp.	Description of Change
1982	9-12-21	Removed Overhead Cover of Waiting Shed
25346	35	Rev. N. Jn. Trk. Sta. 772
28599	12-11-41	Rel. of Sta. 772 Trk. Extended
40851	7- -51	Rebuild Br. # 16 Sta. 768+21.5 768+34.1
49846	9-8-58	Rebuild Br. # 15
29222	2-13-45	Rebuild Br. # 17 Sta. 773+62.5 — 773+98

Vouchers Requests Department Date Recorded Sheet No. Remarks

Tenant Lessee Lessor Right of Way Parcel
Lessee and Claimant Or Adverse Possession

Claimant: Parcel "A" - Contract No. 3015 April 30, 1901 from L.C. Pritchard, Parcel "B" - Contract No. 6717 April 30, 1901 - Jno. R. Gordon
Parcel "C" - Contract No. 6830 April 30, 1901 - Mary P. Orr — All contracts grant to L. & N. right to remove gravel as is
Contract No. 6830 April 30, 1901

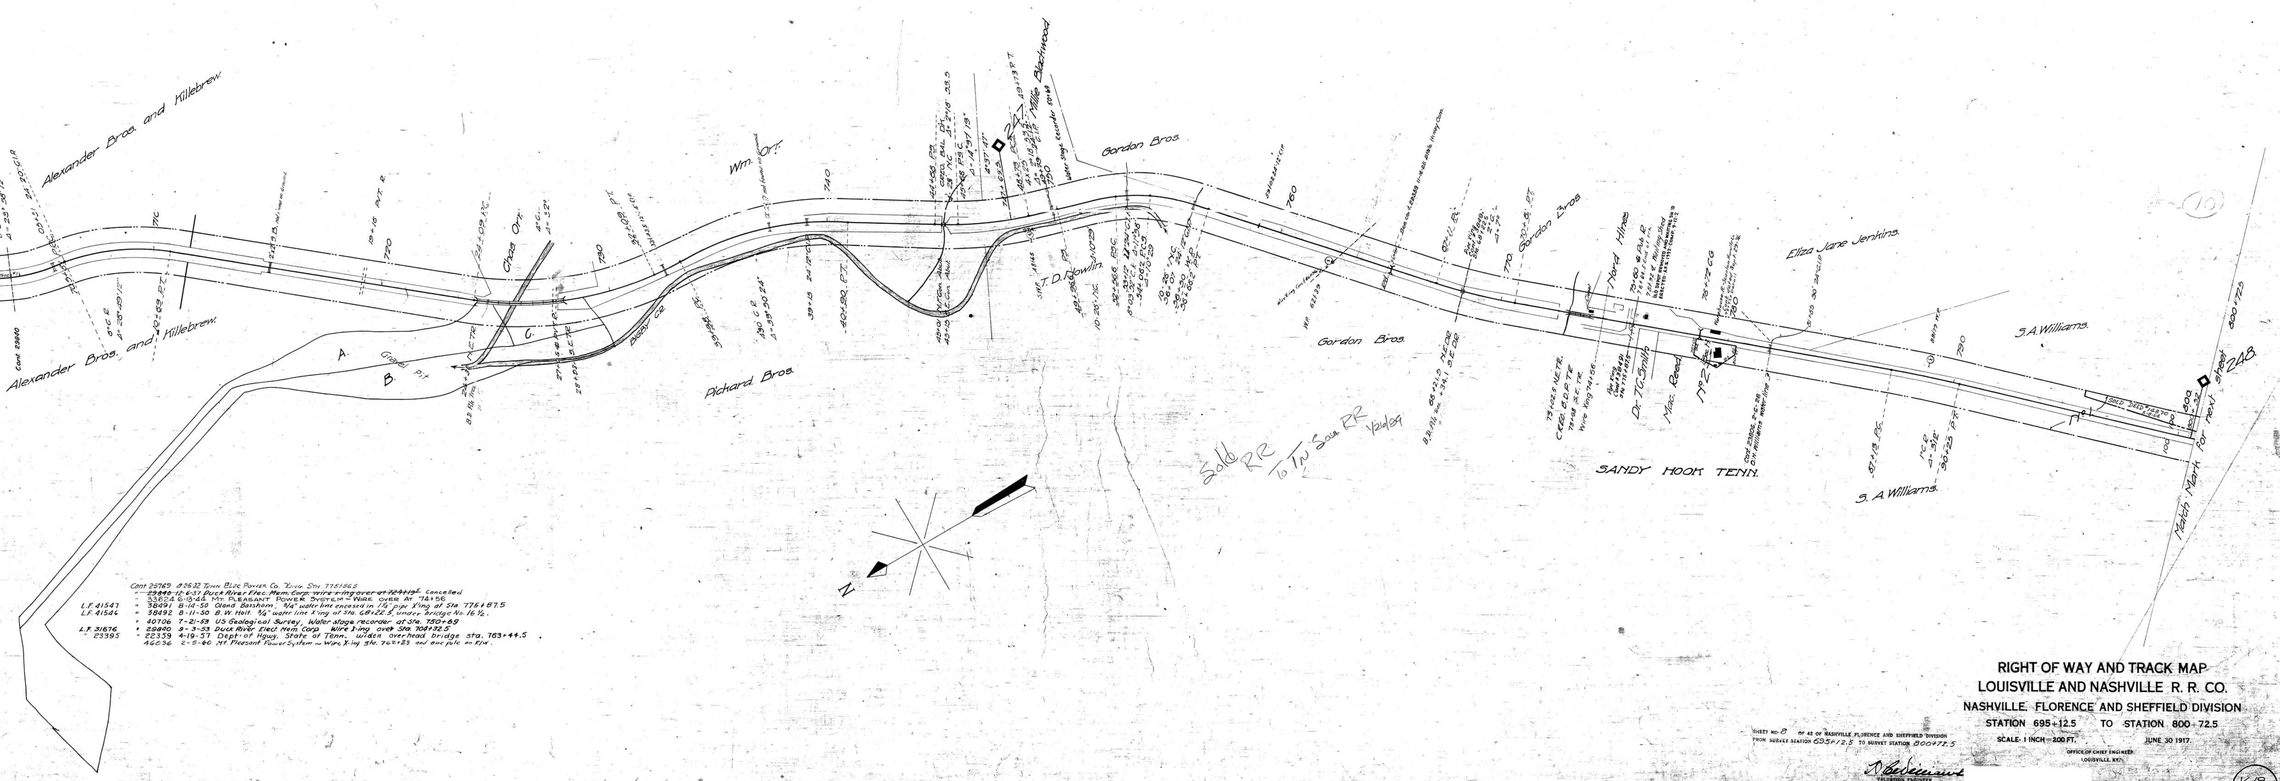

RIGHT OF WAY AND TRACK MAP
LOUISVILLE AND NASHVILLE R. R. CO.
NASHVILLE, FLORENCE AND SHEFFIELD DIVISION

STATION 695+12.5 TO STATION 800+72.5

SHEET No. 8 OF 43 OF NASHVILLE FLORENCE AND SHEFFIELD DIVISION

FROM SURVEY STATION 695+12.5 TO SURVEY STATION 800+72.5

SCALE - 1 INCH = 200 FT. JUNE 30 1917.

OFFICE OF CHIEF ENGINEER
LOUISVILLE, KY.

D. Bevinnue
ASSISTANT ENGINEER

060-033

19-1