A.F.E. No.	Date comp.	Description of change
51182	10-15-28	Replacing South Bound Br. 708
15708	87	Rel. of Depot at Mc Ghee
32469	11-4-94	Rel. Mail Conn. at Sta. 933+35
38345	1-31-50	Rel. Stock Pen at McGhee Tenn. V.S. 16940+52
46500	4-3-51	Const. of trans. for P.L.D. Ashford
40133	5-31-52	Rel. Trk. 4 & 1 & 2 & 3 of S.C. 1426 with 1426 Converted to 1-2-3

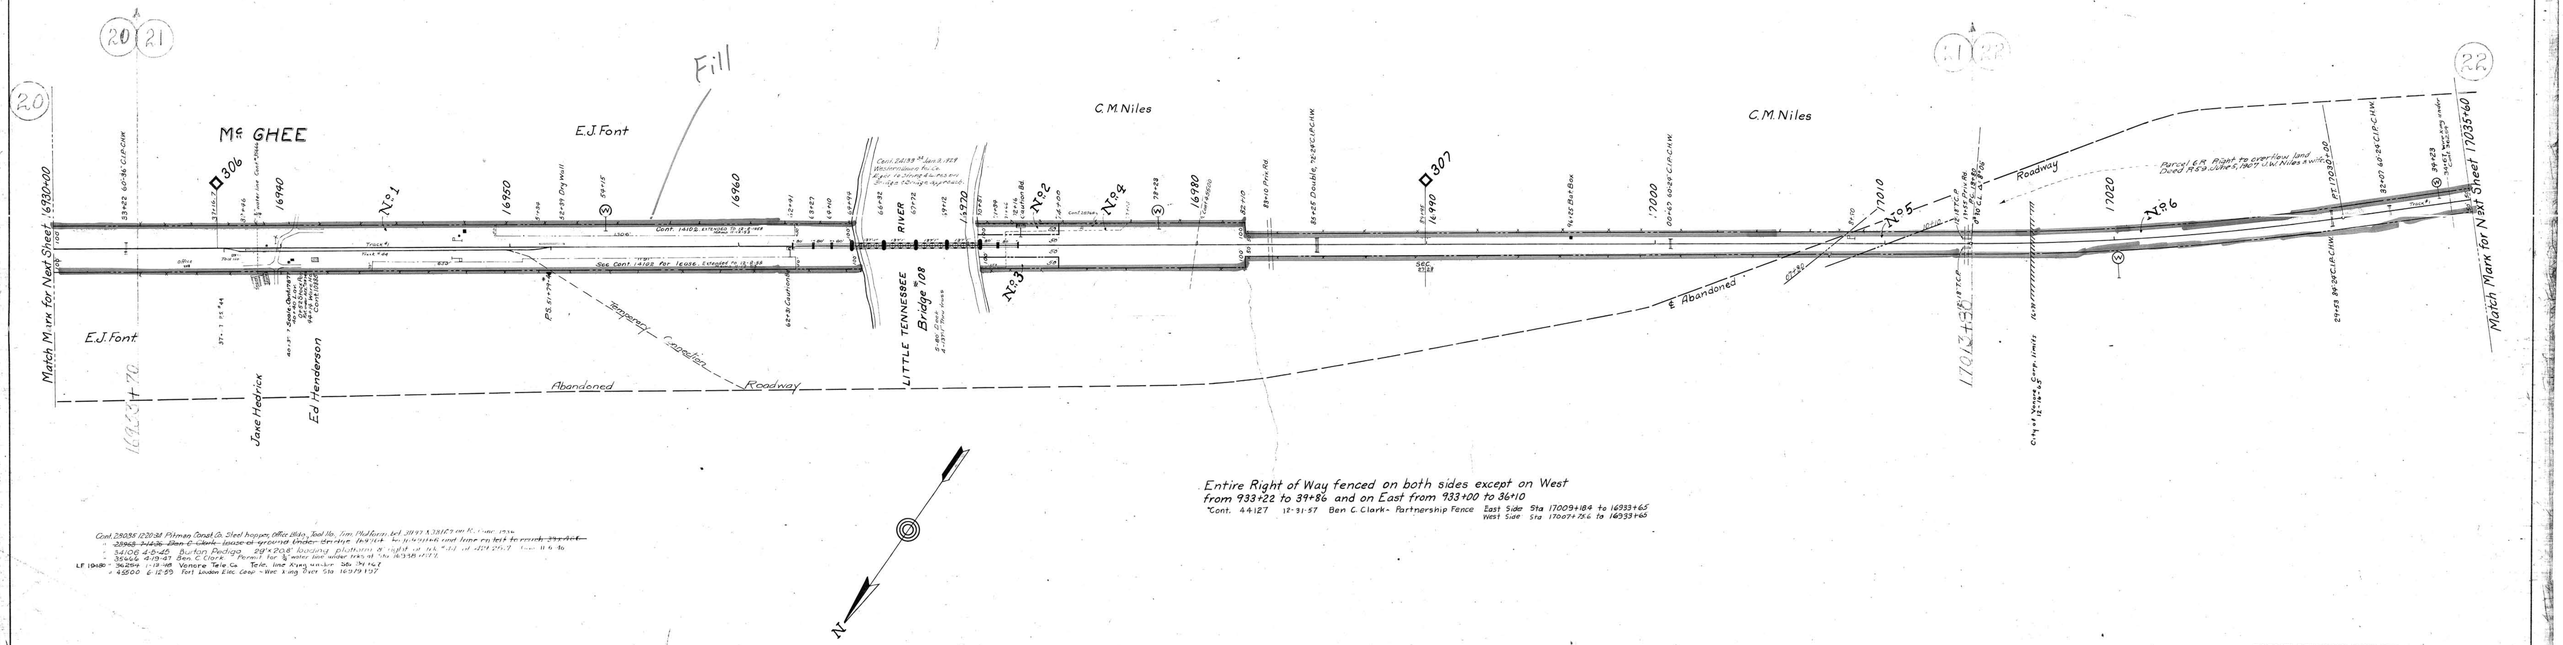

Cont. 28036 12-20-38 Pullman Co. Steel hopper, Office Bldg., Tool Hse., Line Platform, Rel. 31193 N. 33127 on N. Line 1956.
~~28965 2-13-39 Ben C. Clark- Lease of ground under Station 16934 Rel. 31193 N. 33127 on N. Line 1956.~~
" 34106 4-9-45 Burton Packing 28'x20.8' loading platform 8' right of N.B. Trk. 1 of 2014.7' from 11-6-46
" 35466 4-19-47 Ben C. Clark Permit for ⅝" water line under tracks at Sta. 16938+17.7
LF 19480 " 36294 1-19-48 Vanore Tele Co. Tele. line Kyes under Sta. 34+67
" 45500 6-12-59 Tenn London Elec. Coop - Wire X-ing Over Sta 16979+137

RIGHT OF WAY AND TRACK MAP
LOUISVILLE AND NASHVILLE R. R. CO.
KNOXVILLE DIVISION

STATION 16930+00 TO STATION 17035-60

SCALE- 1 INCH = 200 FT. JUNE 30 1917.

SHEET NO. 16 OF 71 OF KNOXVILLE DIVISION FROM SURVEY STATION 16930+00 TO SURVEY STATION 17035+60.

OFFICE OF CHIEF ENGINEER, LOUISVILLE, KY.

D. Kellermann
VALUATION ENGINEER

062-009

V-29
16

29-16

MONROE CO. TENN.

11-1