A.F.E. No	Date Compl	Desc. of Change
18540	10-16-35	Purchase Par No 24
	7-1-35	" " " 25
	8-3-35	Retire Part " " 25
	9-16-35	" " " " " 26
5482		Conc. paving thru U-pass
16726	5-21-32	Ret of Wash
34048	4-16-44	Inst Spring Sw. at Sta 170882+67, P.S. Tr. # 45
34398	2-10-45	Rel 2 outside sections of Sw. Ties
38962	10-20-49	Stock pen and 200' of Trk #46 and TO. Retired
41176	4-24-51	Rel. Trk #41
40134	9-31-52	Retire Track #45 (Ill 3656)
43776	7-28-53	Retire Stock Pen, Coal house & toilet house 39120
41516	6-9-54	Retire 2 Sec. Switch 7-16
49294	1	Rel. Tool Shed & Depot.
53903	12-27-61	Inst Sw. Ho. Point, Center line, Mkr. Pole at Sta. 16
54011	12-31-63	Install hot box detector
59870	1-19-67	Install prefab timber King sta. marks

No	Grantor	Grantee	Instrument	Land Schedule Date	Record		Cust No	Remarks
24	A.L. Dinny	L&N RRCo	Deed	8-8-15	25	P	216	
25	" "	"	"	7-1-35	25	P	216	

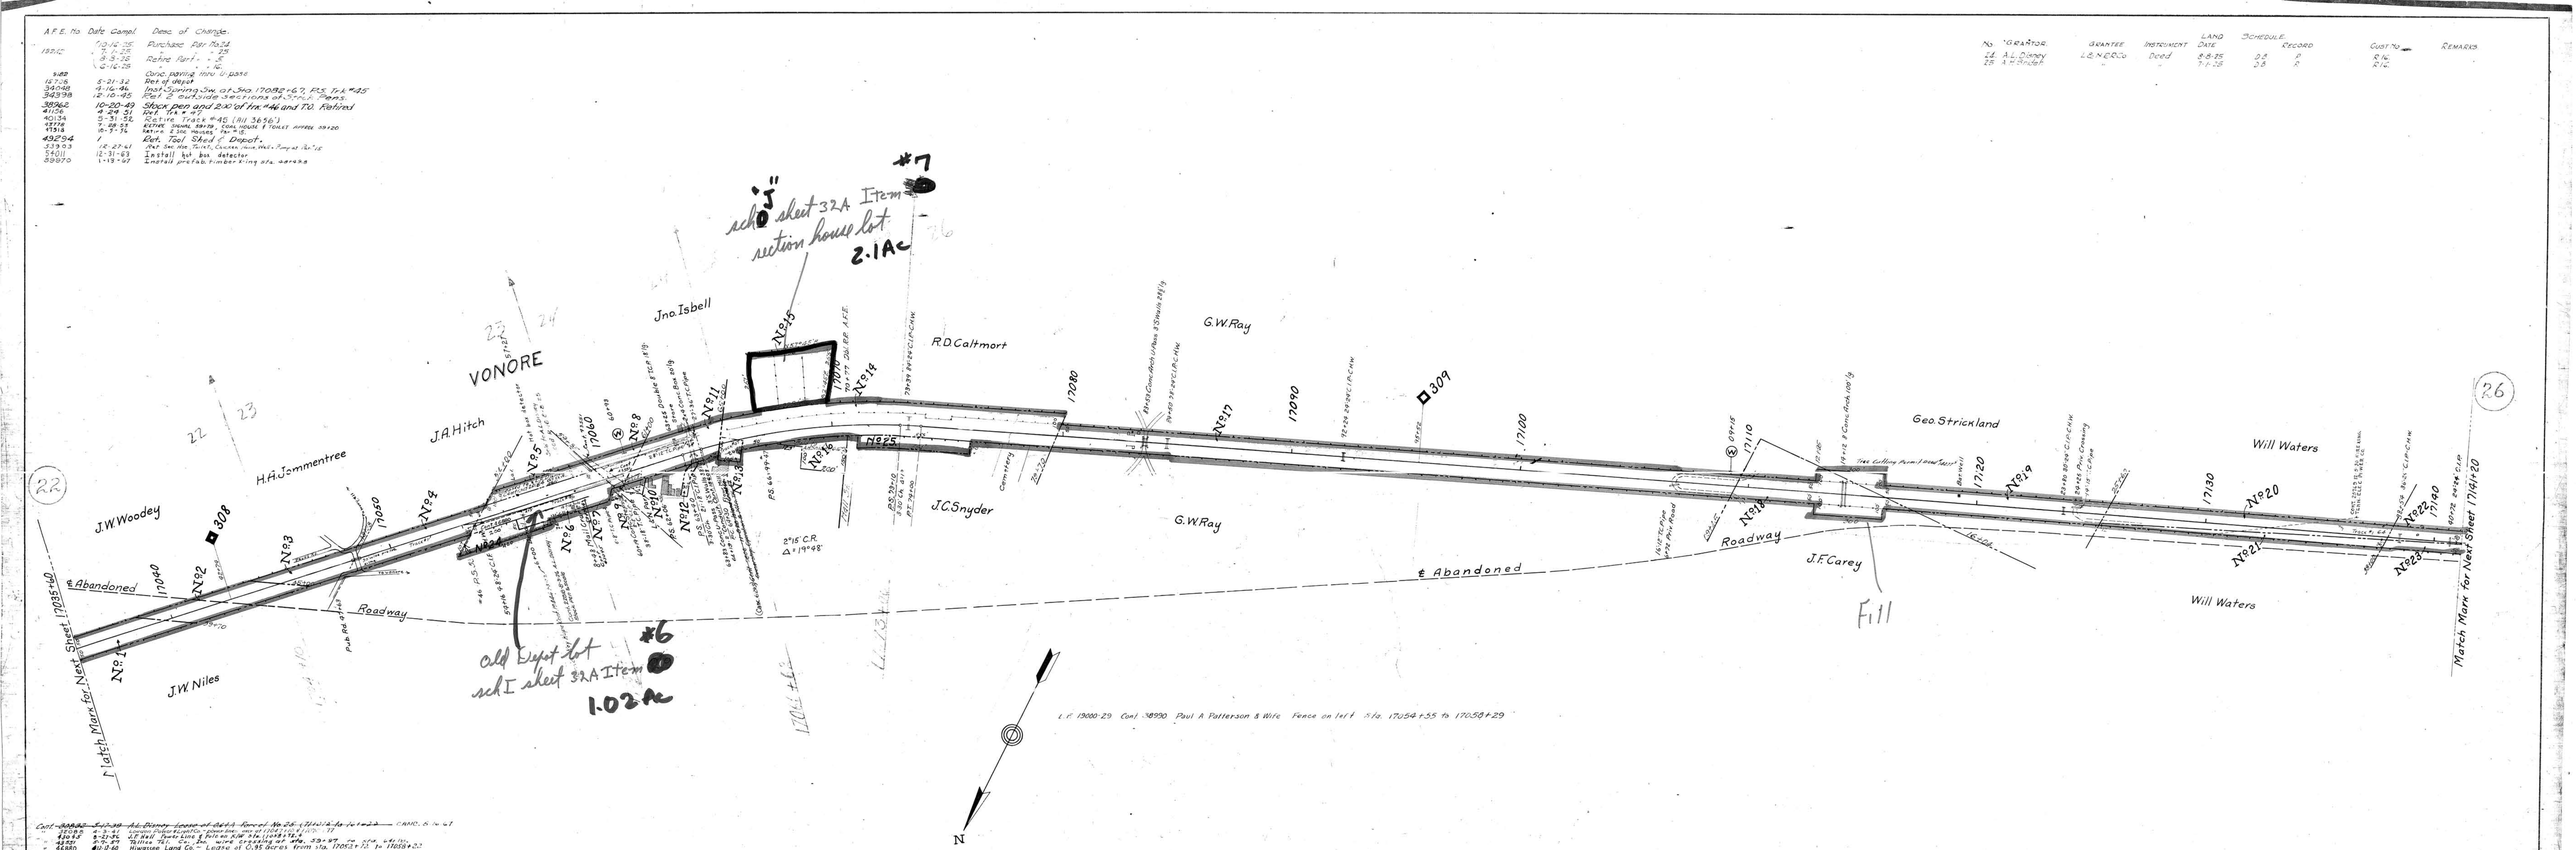

Conf. 30882 5-13-38 A.L. Dinny Lease of Sta A Forced No 26 (Ill 4142 As to Lot 2) C.H.R.D. 6-14-47
" 43093 4-3-51 Lease Dillon & Lattice Tower line, per Ill 3656 (Ill 4142) 77
" 43612 5-21-52 L.F. Wall Tower line & Pole on R/W 31 (Ill 4142) 77
" 44531 9-10-53 Tattle Tale Sw. Ho. wire crossing of Sta. 33+97 Inc. Ill 4142
" 46880 10-2-60 Riverside Land Co. - Lease of 0.95 Acres from Sta. 170+53+70 to 170+59+23

RIGHT OF WAY AND TRACK MAP
LOUISVILLE AND NASHVILLE R. R. CO.
KNOXVILLE DIVISION
STATION 17035+60 TO STATION 17141+20
SCALE- 1 INCH = 200 FT. JUNE 30 1917.
OFFICE OF CHIEF ENGINEER
LOUISVILLE, KY.

SHEET NO. 17 OF 31 OF KNOXVILLE DIVISION TRACK SURVEY
STATION 17035+60 TO SURVEY STATION 17141+20

VALUATION ENGINEER

062-010

V-29
17

29-17

MONROE CO TENN.

11-1