AFE No.	Date Comp.	Description of Change
3029	6-26-22	Extension of Tk. 52 3.50'
4864	1-23-28	Constr. of Platform at Madisonville
11901	6-21-39	Inst. of Flashing Light Crossing Signals at 1st Crossing North of Depot
3145	11-23-22	Inst. of electric lighting Depot Madisonville.
17231	7-7-33	Rem. of track #30
16255	3-10-31	Const. " " 451.0'
25681	36	Flashers at Hwy #68 Cont. 28929 & 29-36
32889	9-20-37	Ret. of water sta. facilities
33792	10-25-38	Inst. annunciator lights in depot
34153	11-29-38	Rel. Shed, Fence.
36291	11-3-42	Ret. Farm Fence.
36417	12-10-49	" OLD AND BUILD NEW BLDG. STA. 0+12.7
38874	5-11-49	Ret. 2 walks, inst. 2 hydrants & 200' 8" pipe - Section Hse.
42284	5-22-52	Ret. 2 section labor houses
46668	4-25-56	Const. 16'x24' Metal Garage at Sta. 17506+39
46376	10-29-55	" 16'x28' " " 17520+60
48267	7-15-57	Ret. Section House
49831	9-9-58	Ret. Section Hse.
48267	7-15-57	Ret. Section Hse
51463	7-18-59	Install Gas Tank
51960	7-14-60	Ret. Section Hse.
54703	7-8-62	Ret. 16'x28' metal garage.
55801	9-11-63	Ret. section hse. privy and shed.
56291	7-23-65	Ret. Tool House - 7'x12'x8'
59201	4-8-66	Ret. 146'of Trk #52 & Shift Trk To new R.S. in Yd.
59316	4-21-66	Ret. Trk. #52 in Sta. 17+18
59489	5-25-66	Install Flashing sigs at Warren St.

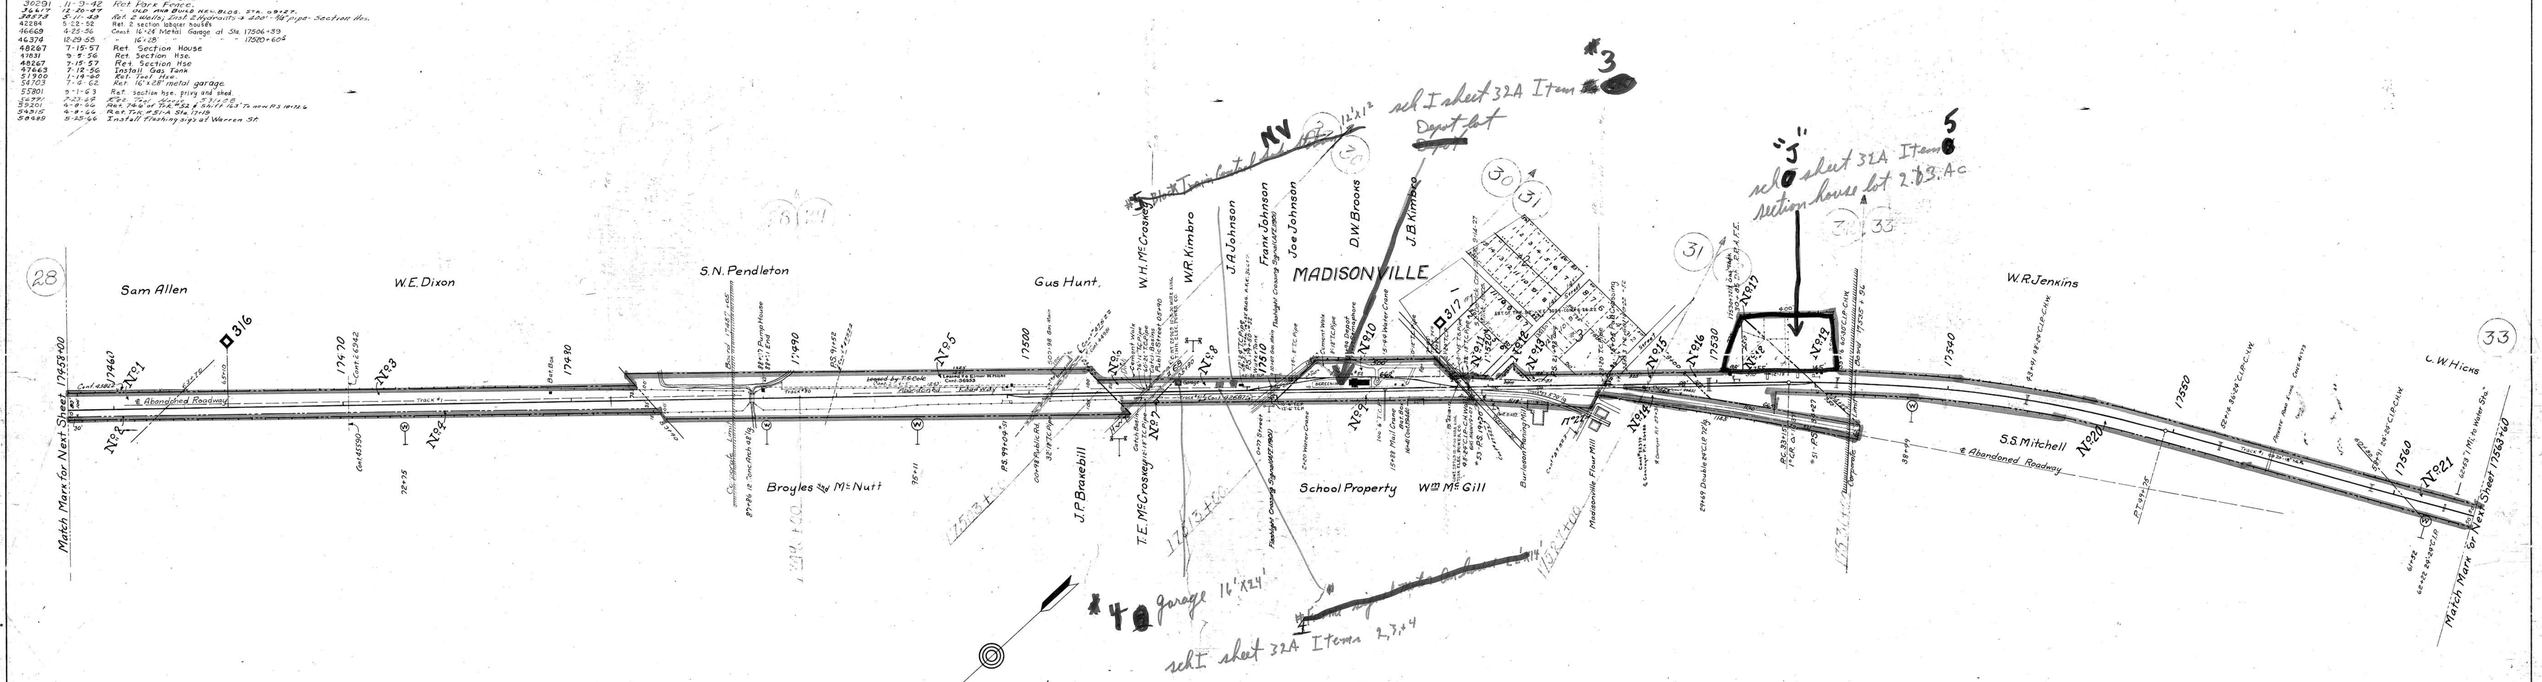

Cont. 28846 1-26-31 F.180'-600 Monroe Co. Cong. of In. 4212 PS Jc C.P. 168.5' Total 208.5' Conc.
" 28929 3-9-31 Tenn. Hwy. Dept. Flashers at Hwy #68
" 29-36 4-9-31 Ford Lauderdale Corp. Power lines east of Madisonville & 17316+87
L.F.No. 10084 " 1853 " 6-2-31 W.P. Jones Wallpaper & Paint Co. Sign
" 36746 9-13-46 Fort Loudoun Elec. Corp. Wire X-ing at Sta. 10+53
" 40503 " 36753 11-30-46 F.S. Cole Lease land on R/W 484.5' x 65' from Sta. 98+37 to 100+80 PF per Jack Conc. 3-13-51 Cancel Lease 3-13-51 with Elwood Hicks
" 40503 " 38873 2-18-51 Elwood Hicks Lease land on R/W from 16+80 to 16+80 & 4.5' x 65'
" 35879 39269 5-1-51 Ft Loudon Elect Corp Inc. Power line to Jc. House Lot. Sta. 17533+72 Canc. 9-11-63
" 40604 39369 5-21-51 Watson Lumber Co. Lease of 16'x16' Space of Land Sta. 22+73 to 24+22 Trans. 12-8-61 - Watson Lbr. & Manu. Co. Canc. 9-20-66
" 41822 " 39446 10-30-51 Monroe County Highway Dept. 12'x15.75' of Garage on R/W at Sta. 16+41
" 44184 2-11-53 Purchasing of Electric Power
" 42220 " 49113 5-10-54 Sue K. Hicks - PRIVATE ROAD XING. AT STA. 17554+40
" 42308 " 51-29-53 Southern Express Co. - Lease 11' Per 12 Mo. Canc. 6-25-63
" 20094 " 42607 2-8-56 Concrete Supply Co. - Ramp at Sta. 17509+41 and Lease 86' 1+4 Ac. Canc.
" 20694 " 42607 2-17-56 " " " Lease 0.19 Ac. Lot 203+46 & 3.01 Ac. and 88' 1+4 Ac. Canc.
" 42687 9-19-56 " " " " " " " " " - Trans. to Conc. Supply Co., Inc. (4-16-59)
15867 " 43470 4-2-57 Bonner Martin Lease of 12 Acres sta. 30+69 to sta. 31+39 Canc. 8-7-65
" 19600+21 " 43872 8-8-57 Ray Hicker Fence from sta. 17847+30 to sta. 17863+70.
43863 11-14-61 Cole Bonner Lease Land Parcel 410 Canc. 5-15-61
44320 3-27-58 Albert Martin Unloading Pit Sta 17528+57 & Lease 1 Car Space Trk. #51 - Name from 10-14-62 C.W. Irons
44981 1-6-59 Fort Loudon Elec. Corp. - Wire X-ing over Sta. 17501+08
26942 8-11-59 Sou. Bell Tel. & Tel. Co. - " " " - 17470+28
45230 8-11-59 Fort Loudoun Electric Corp. - Wire X-ing over sta. 17470+28
26942 11-23-59 Sou. Bell Tel. & Tel. Co. - Wire X-ing over Sta. 17519+09
46687 12-31-59 Cornish Supply Company - Lease 1.622 Acres Rtn. to Lease 36 E05+46 & 310+28
44320 2-16-61 R.W. Hicks - Lease Land for Garage Sta. 17+41 & 16+80 Canc. 3-8-61
47822 7-21-61 Town of Madisonville, Tenn. - 12" Sewer Line Sta. 20+53 & 8" Water Line Sta. 20+53
47823 7-21-61 " " " " " " " 8" Sewer " 22+55
~~C-17936 Cont. 48334~~ 2-21-62 C.W. Irons Feed Service - Lease 1.80 Ac. Ft. Freight Room Canc. 4-1-64
44320 8-7-63 R.L. Howard Lease 50' Trk. #1 Canc. 4-15-67
49821 8-29-63 O.W. Jones - Crossing Sig. 1.50 of 17+87
[illegible] " State of Tennessee Hwy. Dept. - Signal at crossing area.
52519 2-20-66 (Monroe Concrete Products, Inc. Lease 100' x 1 track #51, Conv. conveyor pit 4.5 x 26.0 ft.

RIGHT OF WAY AND TRACK MAP
LOUISVILLE AND NASHVILLE R. R. CO.
KNOXVILLE DIVISION
STATION 17458+00 TO STATION 17563+60
SCALE- 1 INCH = 200 FT. JUNE 30 1947.
OFFICE OF CHIEF ENGINEER
LOUISVILLE, KY.

SHEET NO. 21 OF 71 OF KNOXVILLE DIVISION FROM SURVEY STATION 17458+00 TO SURVEY STATION 17563+60.

Division Engineer

062-014

V-29
21

29-21

MONROE CO. TENN.