A.F.E. No. 34010 | Date Comp. 4-17-46 | Description of Change Inst. Spring sw. at Sta. 17782+24, P.S. Trk. #54.

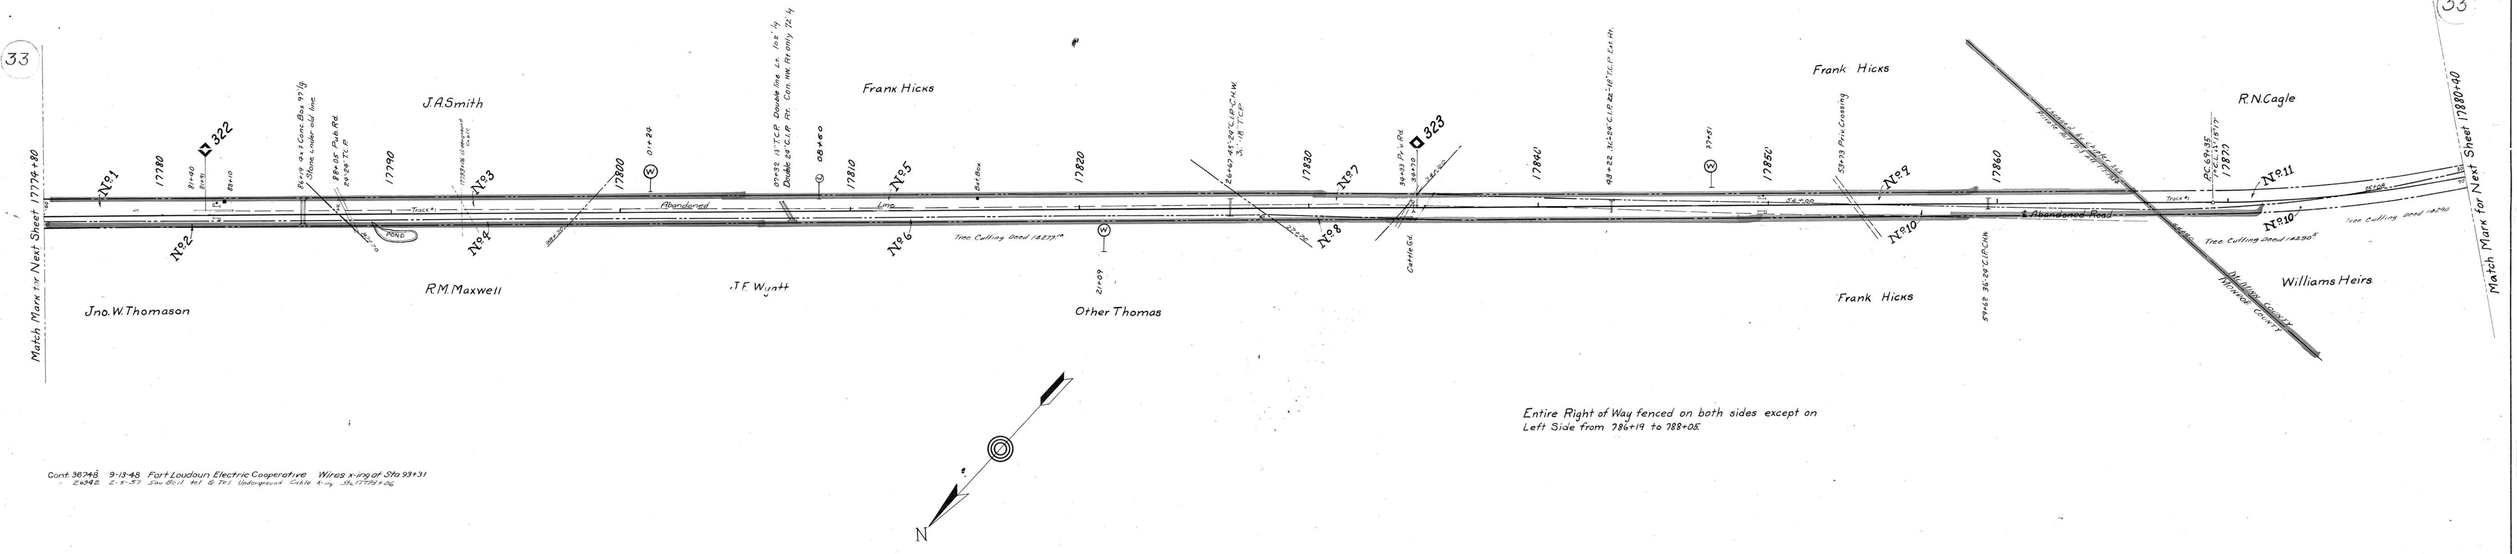

Entire Right of Way fenced on both sides except on Left Side from 786+19 to 788+05.

Cont. 36748 9-13-48 Fort Loudoun Electric Cooperative Wires x-ing at Sta 93+31
26342 2-8-57 Sou Bell tel & Tel Underground Cable x-ing Sta. 17779+06

RIGHT OF WAY AND TRACK MAP
LOUISVILLE AND NASHVILLE R. R. CO.
KNOXVILLE DIVISION

STATION 17774+80 TO STATION 17880+40

SCALE- 1 INCH = 200 FT. JUNE 30 1917.

SHEET NO. 24 OF 71 OF KNOXVILLE DIVISION FROM SURVEY STATION 17774+80 TO SURVEY STATION 17880+40

VALUATION ENGINEER

OFFICE OF CHIEF ENGINEER, LOUISVILLE, KY.

062-017

V-29
24

29-24

MONROE CO. TENN.

Mc MINN CO. TENN.

11-1