A.F.E. No.	Date Comp.	Description of Change
2602	12-24-23	Const. of Tk.#3-A-973' long - HB. at Val. Sta. 18+03.
4098	10-14-23	Const. of 5000 Gal. Water Tank - Sta. 14+29.
15281	11-6-29	Ret. of Tk.#3-A-973' long - HB. at Sta. 18+03.
18731	2-26-35	" " " 4 Xover
21125	12-2-36	" " " 3
20826	12-1-36	" " Coal trestle 57 bents 12' ½ incl. chutes & pockets
31225	3-15-48	"One mile to water sta." sign rem.
45521	8-26-54	Ret. water sta. facilities - Sold to City of Guthrie. Ret. 5000 gal. water tank - Sta. 14+59.

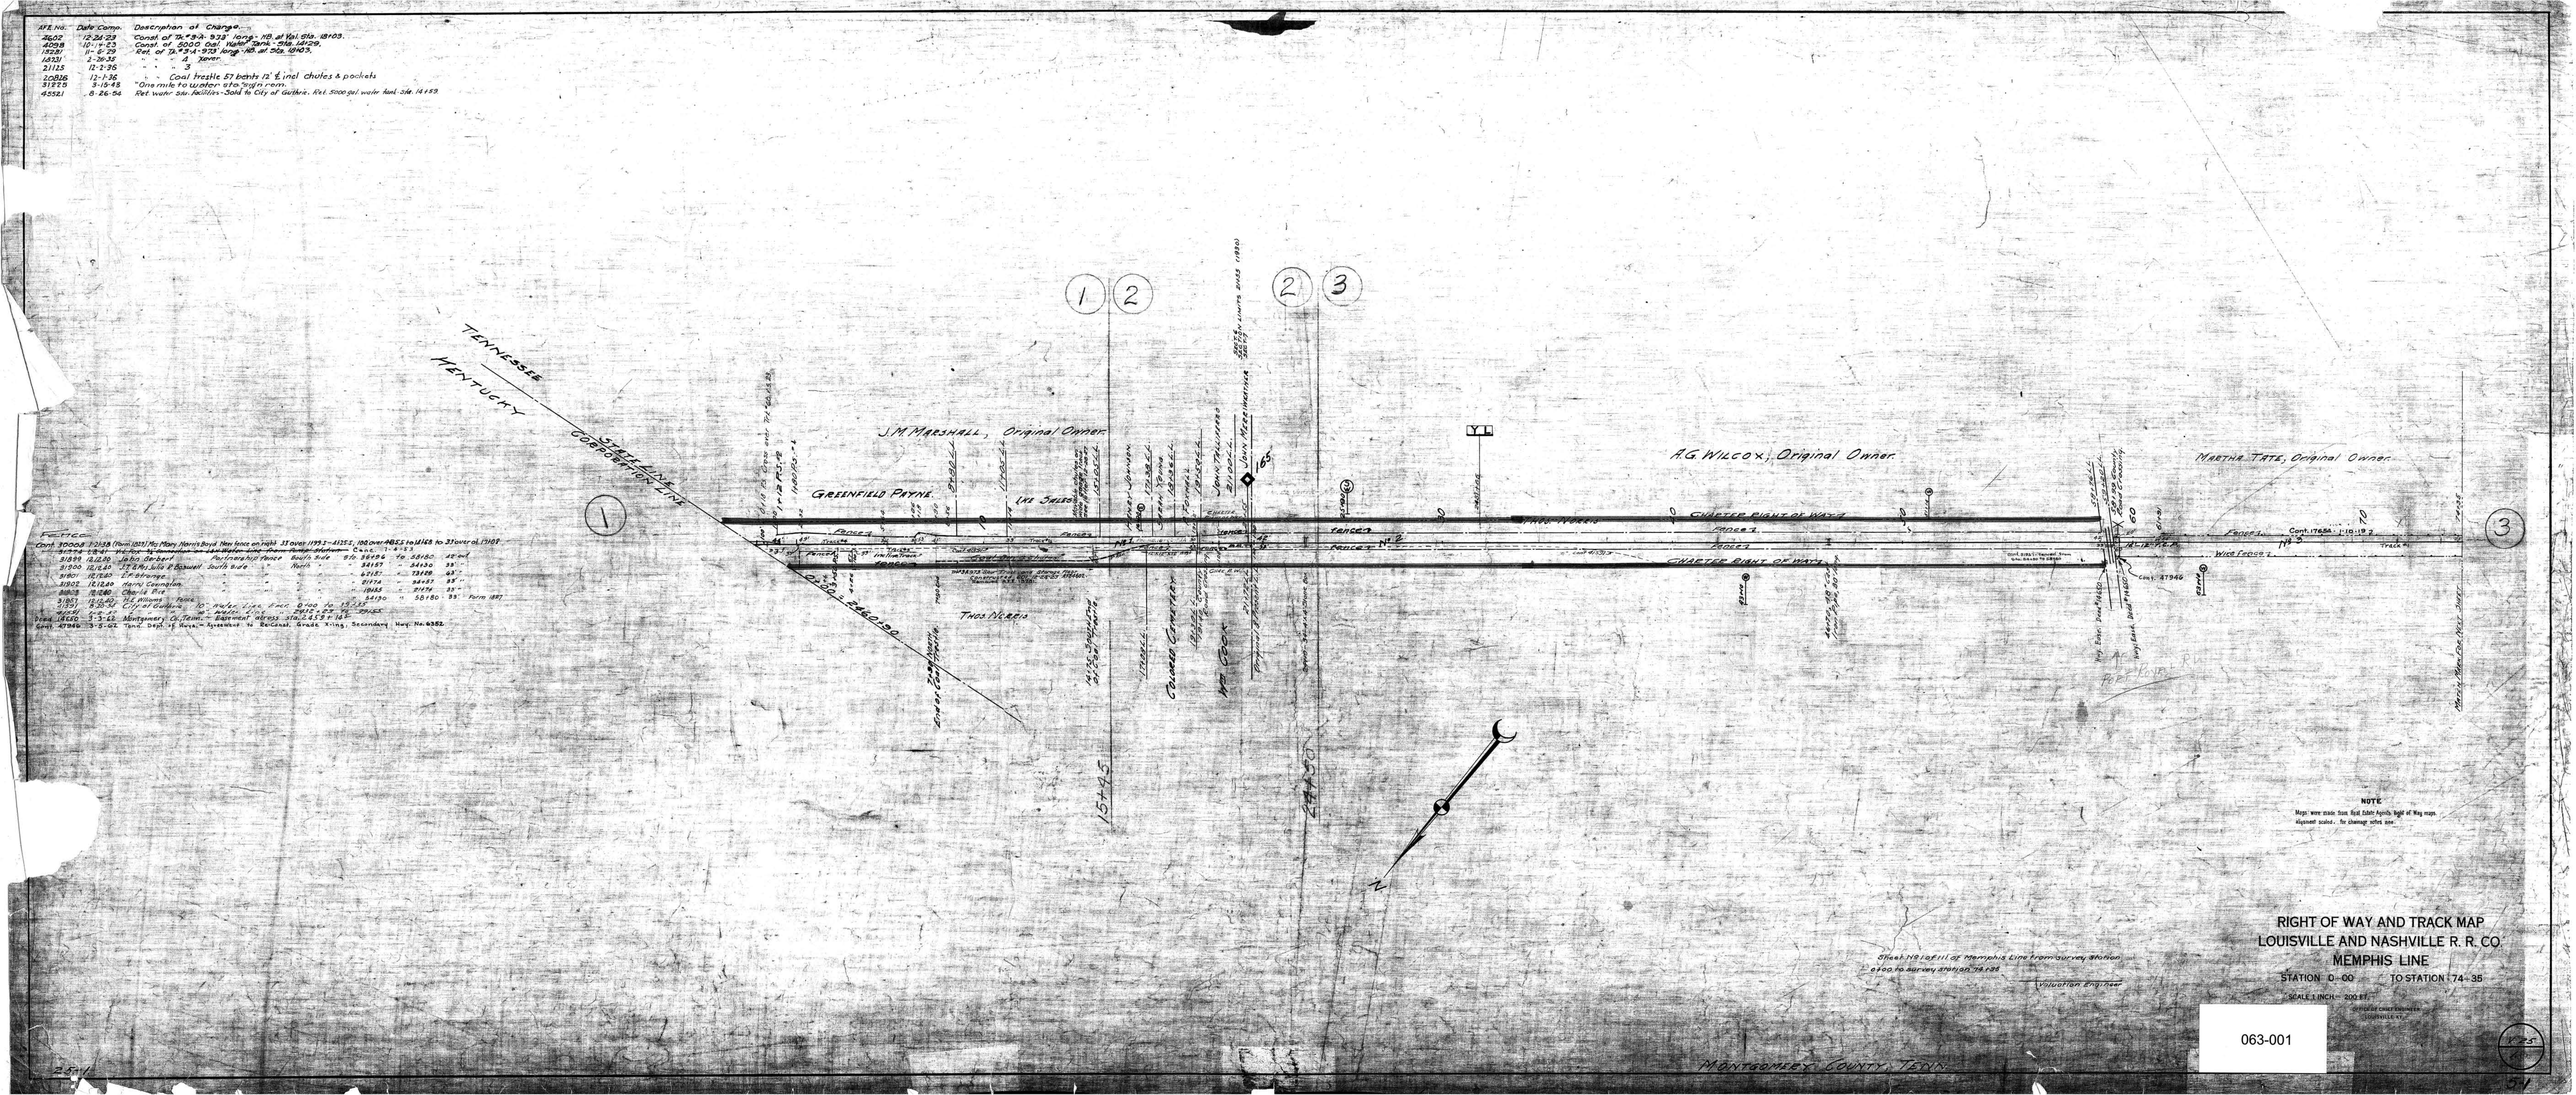

Fence

Cont. 30008 1-21-38 (Form 1022) Mrs. Mary Harris Boyd New fence on right 33 over 1199.3 - 41255, 102 over 48555 to 41168 to 33 over at 17109

31899	12-12-40	Hill Fence Co.	Pulnership Fence	South Side	9 to 34+96	to 58+80	42' out
31900	12-12-40	J.T. & Mrs. Lola R. Bassett	South Side	North	34+57	54+30	33'
31901	12-12-40	E.F. Strange	"	"	62+57	73+28	63'
31902	12-12-40	Harry Cavington	"	"	21+74	34+57	33'
31903	12-12-40	Charles Rice	"	"	18+55	21+74	33'
31951	12-12-40	H.E. Willows	Fence		54+30	58+80	33' Form 1887
31951	9-30-54	City of Guthrie	10' Water Line Fence	0+00 to 15+25			
31951	9-30-54	"	10' Water Line	24+12 to 29+55			

Deed 14650 3-3-62 Montgomery Co. Tenn. - Easement across sta. 2459+16±

Cont. 47946 3-5-62 Tenn. Dept. of Hwys. - Agreement to Re-Const. Grade X-ing, Secondary Hwy. No. 6352

NOTE

Maps were made from Real Estate Agents Right of Way maps. Alignment scaled. No drainage refers sine.

RIGHT OF WAY AND TRACK MAP
LOUISVILLE AND NASHVILLE R. R. CO.
MEMPHIS LINE
STATION 0-00 TO STATION 74-35
SCALE 1 INCH = 200 FT.

OFFICE OF CHIEF ENGINEER
LOUISVILLE, KY.

063-001