A.F.E. No.	Date Comp	Description of Change
1631	2-18-20	Replacing O.B.Br. at 482+08
23119	-36	Rev. of Tk. Berrick
23938	11-13-37	Jaf/- Comb. Ft. Yd. Hon
23084	2-2-38	Rad. of Trk. 8
24160	2-14-38	" " No. end of trk 7 (296) elev. length 1402'
24440	4-14-39	Rel. Portion of Trk. #7, Move Switch
24990	8-28-40	Ext. to 14'7" - 20.8 welded.
27758	1-30-41	Shifting Turnout Tk. No. 7
29445	3-25-42	Ext. of Trk. #7 - 165'
MA452	10-5-44	Const. Shelter Sheet - Right of W. 464+90
48840	2-11-54	Rel. 4469' of Fence P.S. 350+91 - 391+20
48840B	6-15-57	Rel. Screening portion of Shelter House at Sta. 454+90.
49357	11-13-57	Const. Trk. #5 & 6 To Serve Trans Co.
51495	5-22-62	Rel. Wall Crane Doc. 453176
58048	8-7-65	Const. track #9A
59466	7-10-66	Const. track #9C

No.	Grantor	Grantee	Inst.	Date	Record	Cust. No.	Remarks
8	The Trans Co.	L.&N.R.R. Co.	Deed	10-12-57		14402	Easement
9	W.A. & S.A. Leggins	L.&N.R.R. Co.	Deed	10-12-57		14403	"

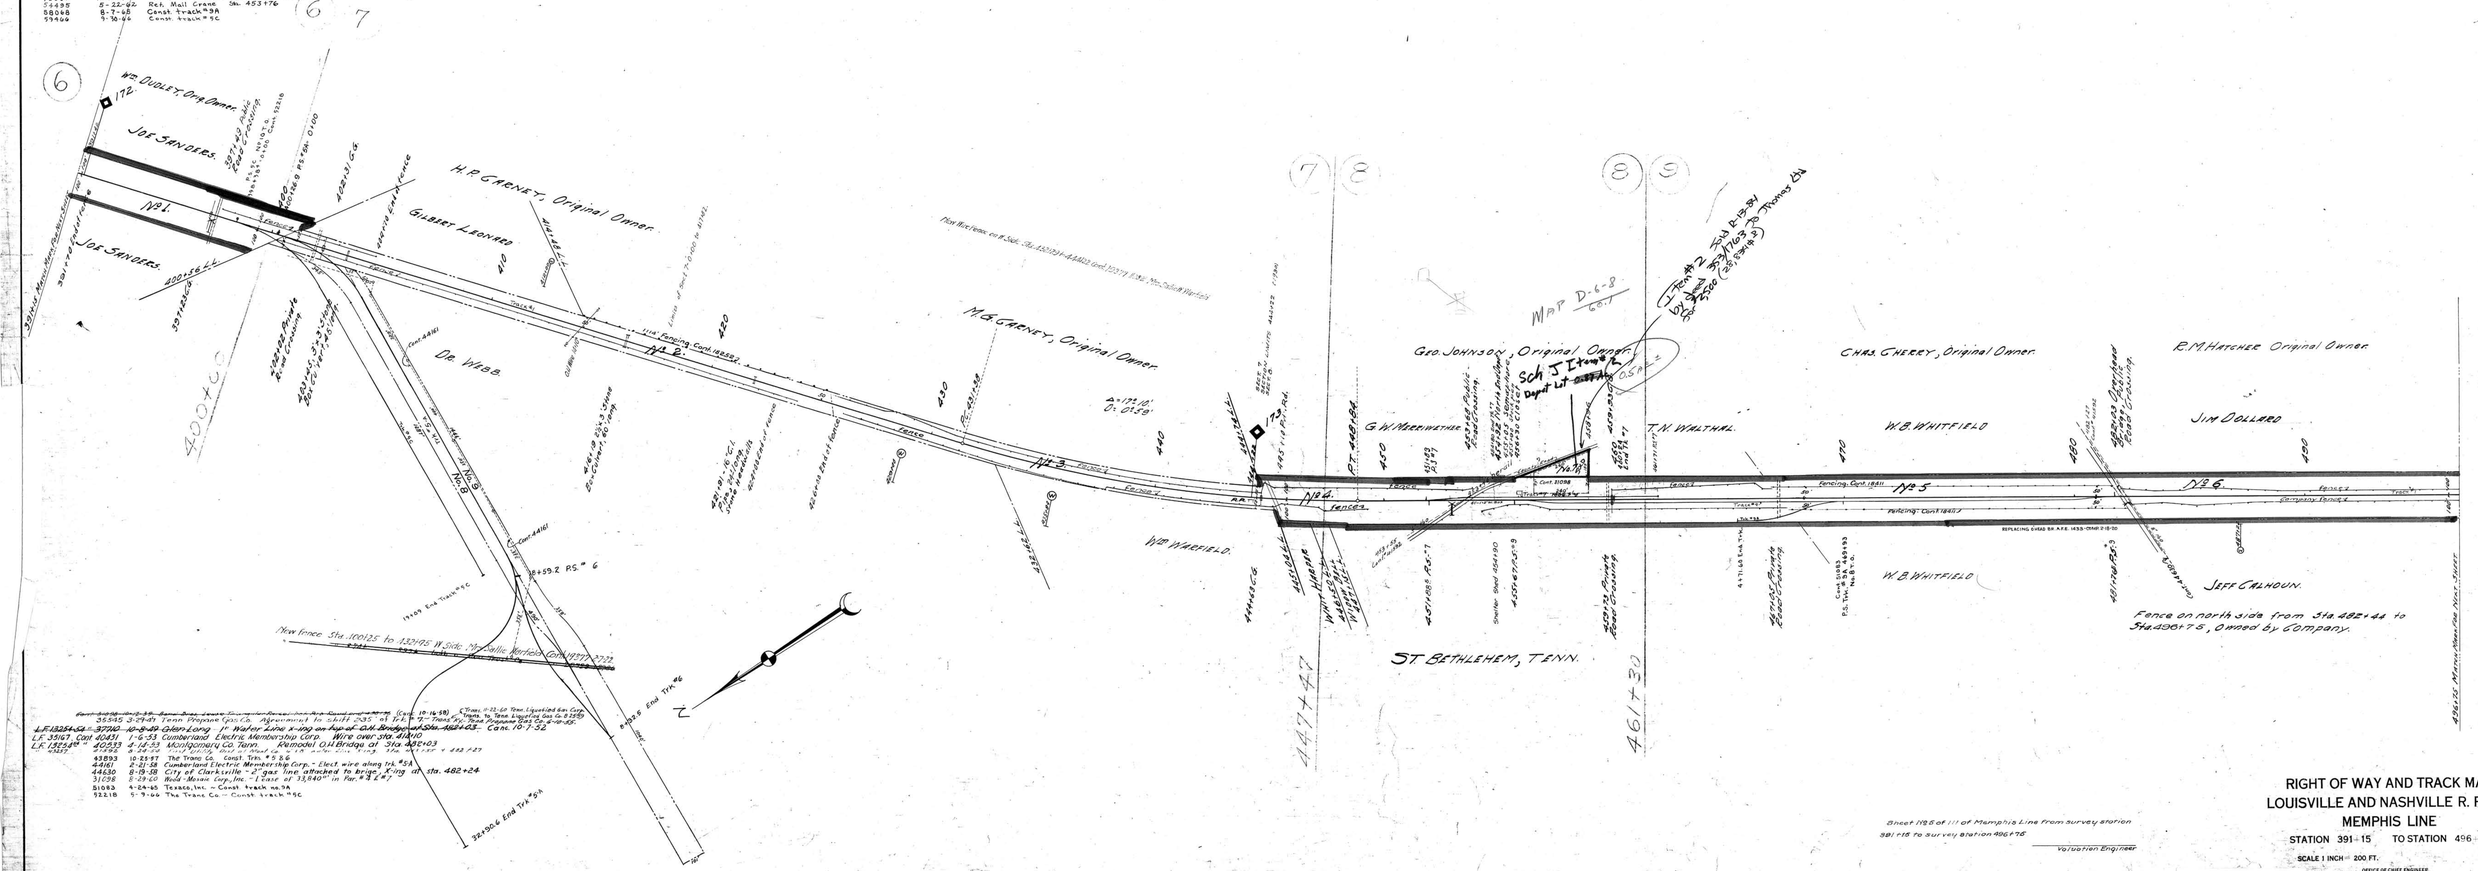

~~Cont. 10-14-58~~	~~Trans. 6-22-60 Tenn. Liquefied Gas Corp.~~		
35345	3-29-49 Tenn. Propane Gas Co.	Agreement to shift pole at P.S. 9+ - Trans. by Tenn. Propane Gas Co. 8-29-55.	
~~L.F. 18254-G~~	~~37760~~	~~6-8-49 Glenn Long~~	~~1" Water Line x-ing on Rip-rap of Old Bridge at Sta. 482+43. Canc. 10-7-52~~
L.F. 33167 Cont. 40431		1-6-53	Cumberland Electric Membership Corp. Wire over sta. 414+00
L.F. 18254B	40533	4-16-53	Montgomery Co. Tenn. Remove old bridge at Sta. 482+03
~~L.F. 18254B~~	~~41498~~	~~8-26-53~~	~~Trans. Building Rest of Road Bed & Lift under Crossing Sta. 482+03 & 482+37~~
43893	10-22-57	The Trans Co. Const. Trks. #5 & 6	
44161	2-21-58	Cumberland Electric Membership Corp. - Elect. wire along trk. #5A	
44630	8-19-58	City of Clarksville - 2" gas line attached to bridge, X-ing at Sta. 482+24	
31098	8-29-60	Reid-Mosaic Corp., Inc. - Lease of 33,840" in Par. #3 & #7	
51093	4-24-65	Texaco, Inc. - Const. track no. 9A	
52218	5-9-66	The Trans Co. - Const. track #9C	

Sheet 118 of 111 of Memphis Line from survey station 391+15 to survey station 496+75

Valuation Engineer

RIGHT OF WAY AND TRACK MAP
LOUISVILLE AND NASHVILLE R. R. CO.
MEMPHIS LINE
Sch J (2)

STATION 391-15 TO STATION 496-75

SCALE 1 INCH = 200 FT.

OFFICE OF CHIEF ENGINEER
LOUISVILLE, KY.

063-005

V-25 5

25-5

5-1