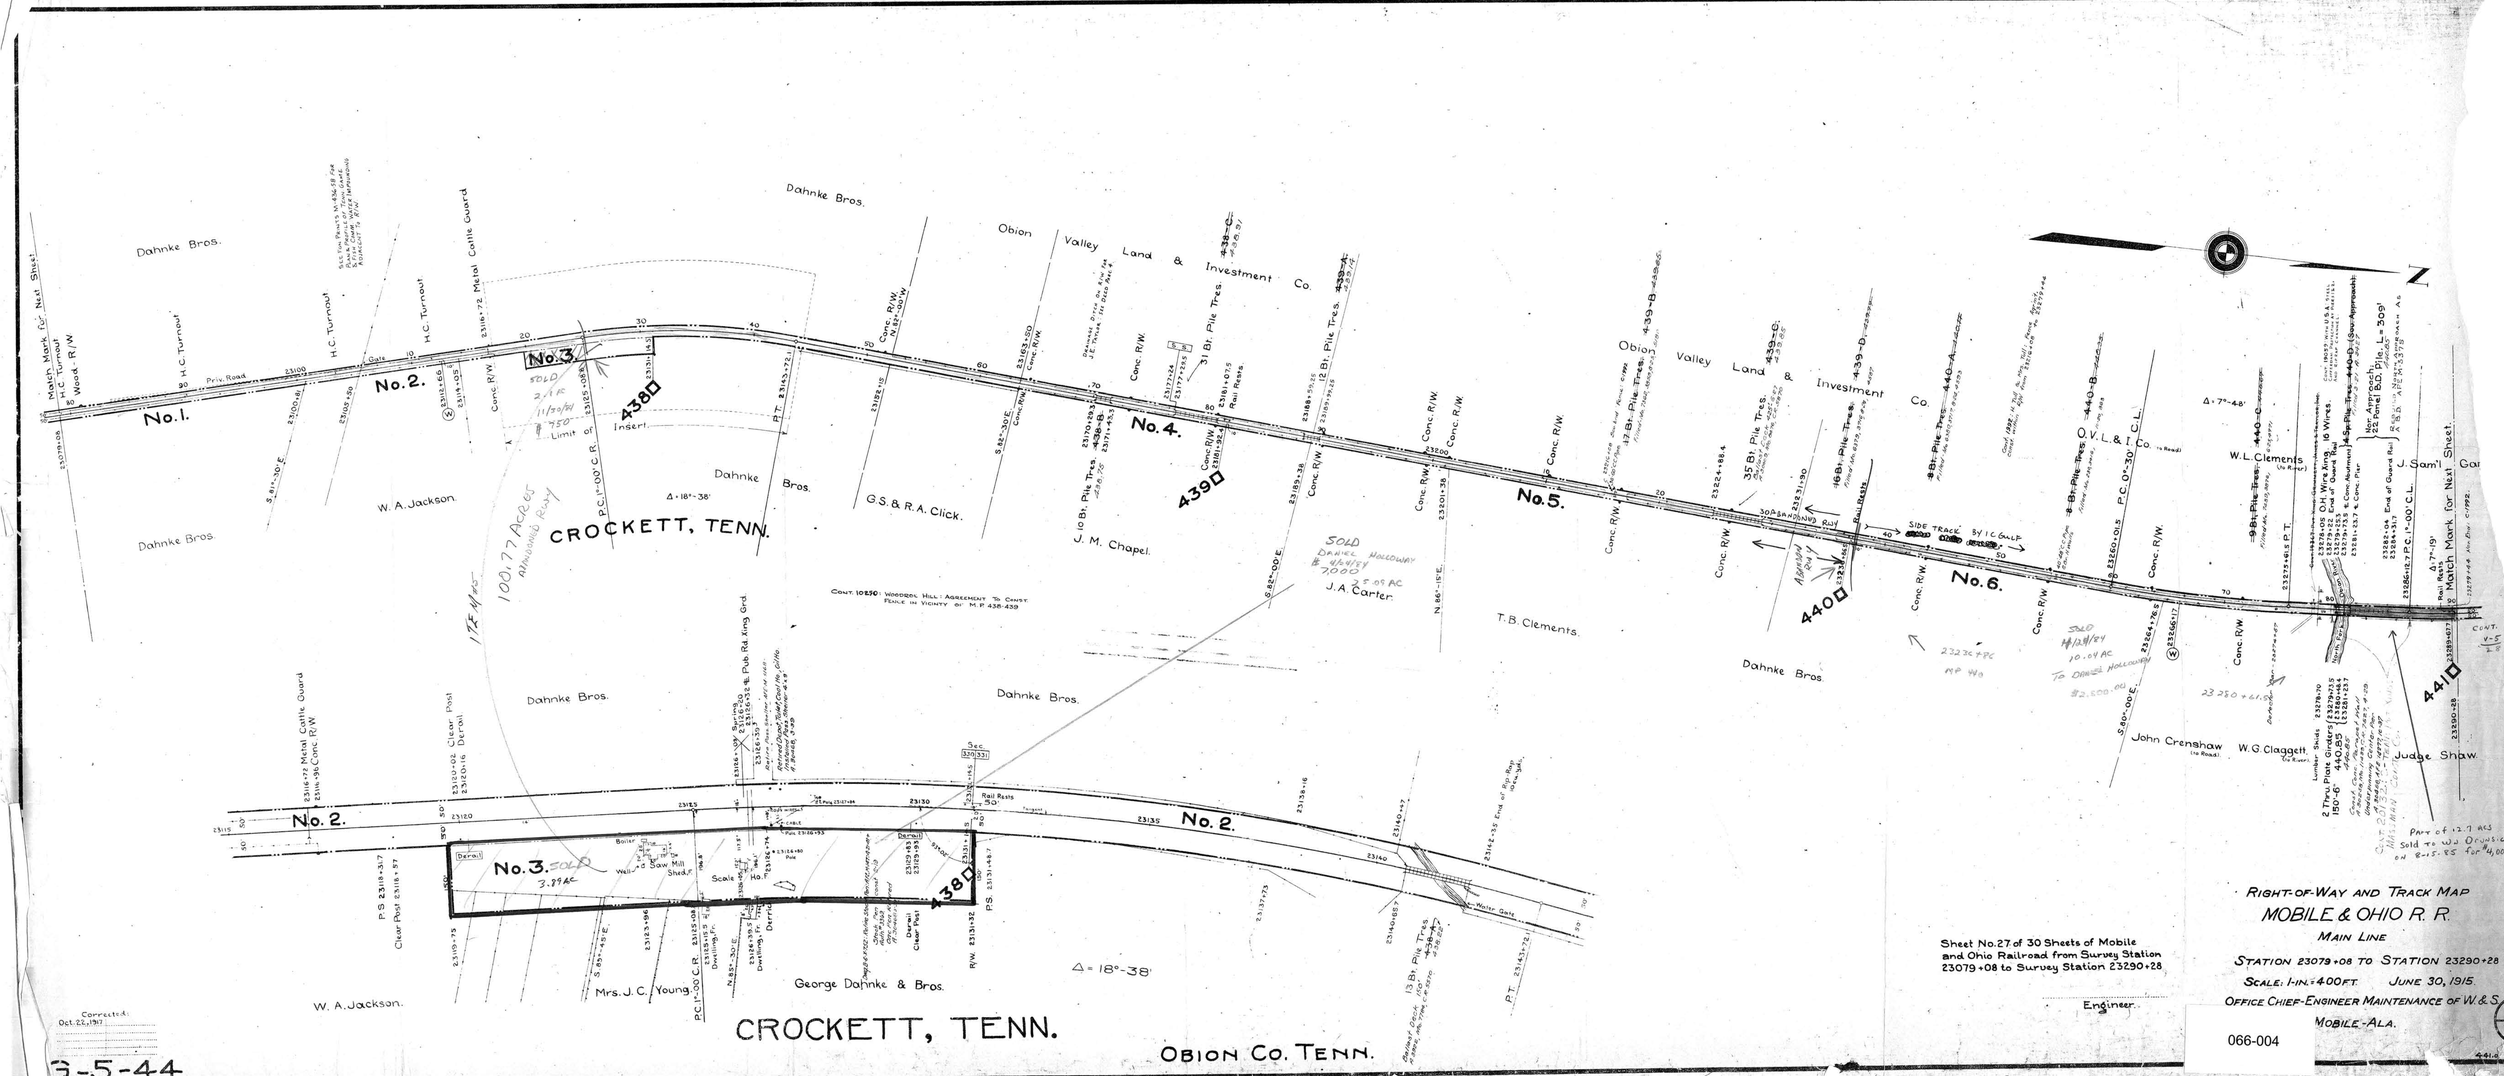

RIGHT-OF-WAY AND TRACK MAP

MOBILE & OHIO R. R.

MAIN LINE

STATION 23079+08 TO STATION 23290+28

SCALE: 1-IN.=400 FT. JUNE 30, 1915

OFFICE CHIEF-ENGINEER MAINTENANCE OF W. & S.

MOBILE-ALA.

Sheet No. 27 of 30 Sheets of Mobile and Ohio Railroad from Survey Station 23079+08 to Survey Station 23290+28

Engineer

V-5 27

066-004