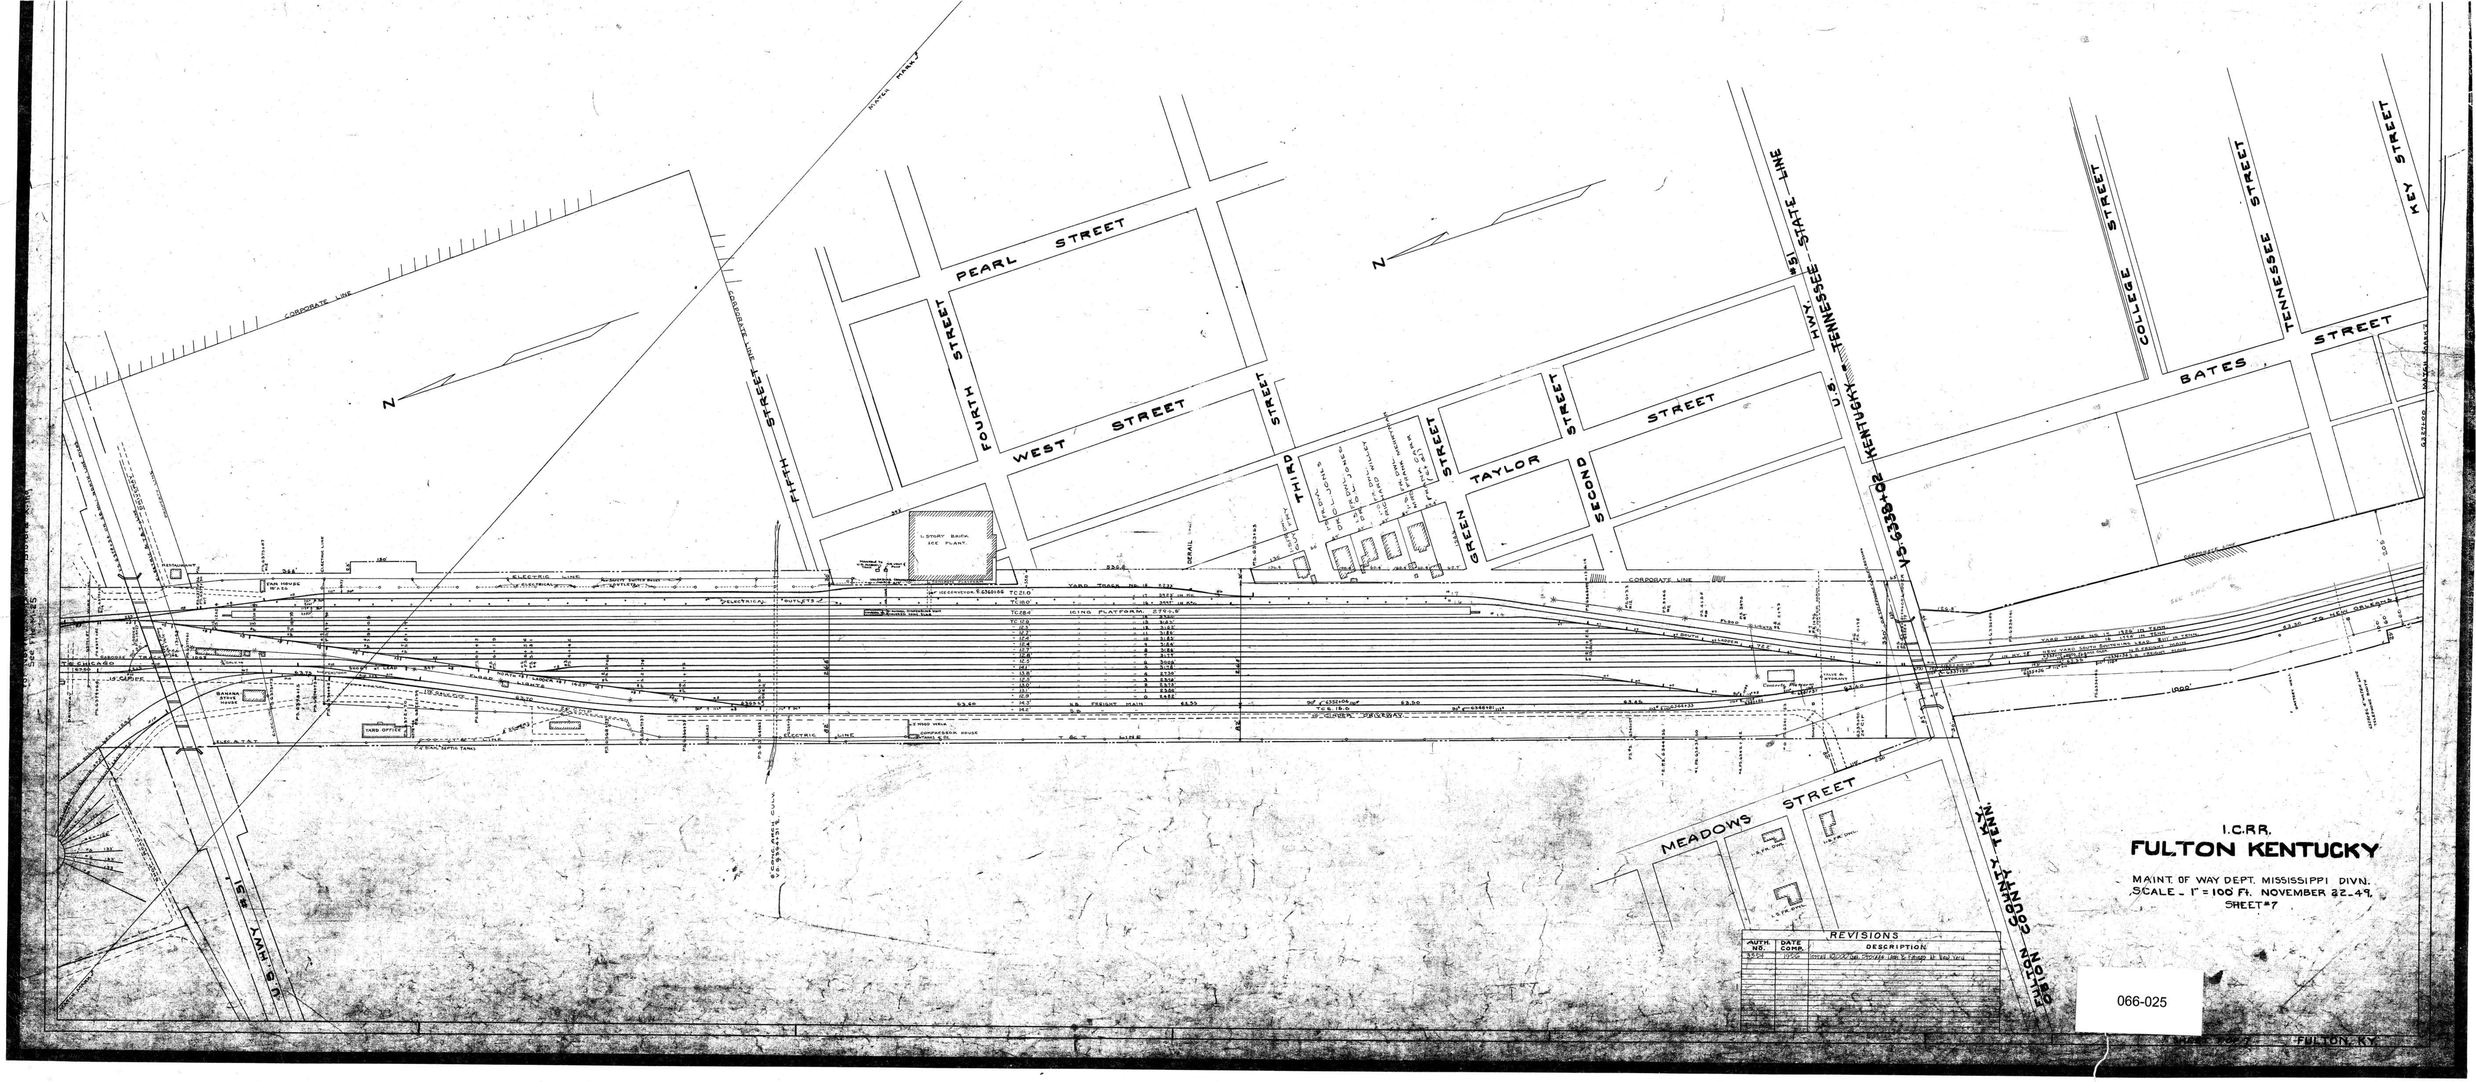

I.C.R.R.
FULTON KENTUCKY
MAINT. OF WAY DEPT. MISSISSIPPI DIVN.
SCALE - 1" = 100' Ft. NOVEMBER 22-49.
SHEET #7
REVISIONS
AUTH. NO.
DATE COMP.
DESCRIPTION
FULTON, KY.
PEARL STREET
FOURTH STREET
WEST STREET
FIFTH STREET
THIRD STREET
GREEN STREET
TAYLOR STREET
SECOND STREET
BATES STREET
COLLEGE STREET
TENNESSEE STREET
KEY STREET
MEADOWS STREET
U.S. HWY. #51
U.S. 6338+02 KENTUCKY - TENNESSEE STATE LINE
FULTON COUNTY KY.
OBION COUNTY TENN.
CORPORATE LINE
ELECTRIC LINE
YARD TRACK NO. 15
YARD TRACK NO. 16
ICING PLATFORM
TO CHICAGO
TO NEW ORLEANS

066-025