No.	Grantor.	Grantee.	Instr.	Date.	Recorded.	Sheet No.	Remarks.
1	J M Major	Miss. Cent. R.R.Co.	W. D.	4-12-72	8-303	4-15-74	15
2	M A Hughlett	"	"	4-13-72	7-302	4-15-74	14
3	J A Pate	"	"	4-12-72	8-298	4-15-74	13
4	S T Hughlett	Miss. Cent. R.R.Co.	W. D.	4-12-72	7-311	4-15-74	12
5	W C Bowers	"	"	1-11-72	6-310	4-17-74	11
6	H D Stovall	"	"	4-12-72	7-306	4-15-74	10
7	J M Bennett	"	"	4-11-72	7-296	4-15-74	9
8	J W Roach	"	"	4-12-72	7-307	4-15-74	8
Pt. 9	State of Tennessee	"	Juris.	11-30-53			LAD Vol.1 & S. P.175
Pt. 9	" "	"	"	11-30-53			LAD Vol.1 Not in use & S. P.175
Pt. 9	" "	"	"	11-30-53			LAD Vol.1 Not in use & S. P.175

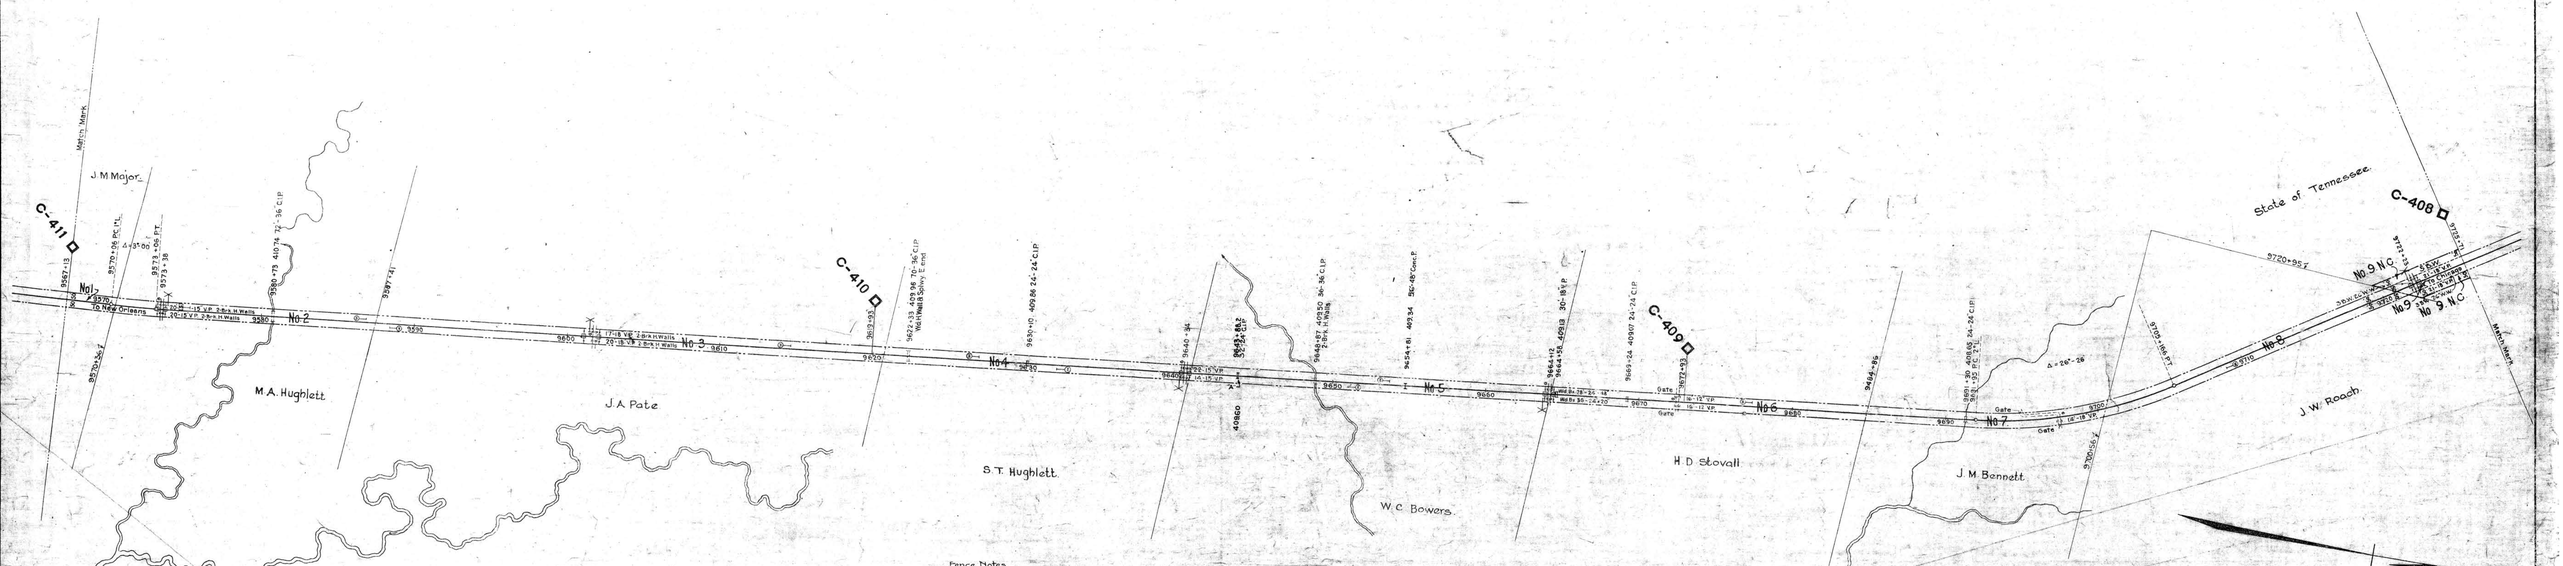

INDEX NO.	WORK AUTH.	DESCRIPTION	DATE COMPLETED

Sheet No. 17 of valuation section 1-Tenn 12 Jackson to Tennessee State line of the Illinois Central Railroad Company, from survey station 6457 + 84 to survey station 9815 + 10

W. M. Thomas
Valuation Engineer

RIGHT-OF-WAY AND TRACK MAP

CHICAGO, ST. LOUIS & NEW ORLEANS R.R.

OPERATED BY THE

ILLINOIS CENTRAL RAILROAD

JACKSON TO TENN.-KY. STATE LINE

STATION 9567+13 TO STATION 9721+71

M. P. C-411 TO M. P. C-408

SCALE-1 IN. = 200 FT.

JUNE 30 1971

FILE No. 51-222

OFFICE OF CHIEF ENGINEER

CHICAGO, ILL.

1-Tenn 12

066-033