| A.F.E. No. | Date comp. | Description of change |
|---|---|---|
| 19210 | 6-30-30 | Const. of reinf. conc. O.H. Highway Br. Sta. 18646+65 |
| 13829 | 12-31-29 | Rel. of rails & splices in trk. No. 115 Prop. & Swerem 9-30-27 |
| 13168 | 12-7-35 | " " " " " trk. "1129. |
| 32865 | 11-10-37 | " " " " 11A & par. 11 |
| 35023 | 1-14-41 | Sta. Crossing at Etowah |
| 35923 | 2-11-46 | Inst. Spring Switch at Sta. 18688+36, P.S. Trk. "116. |
| 39540 | 2-27-50 | Rel. of Mail Crane at Sta. 18664+87 |

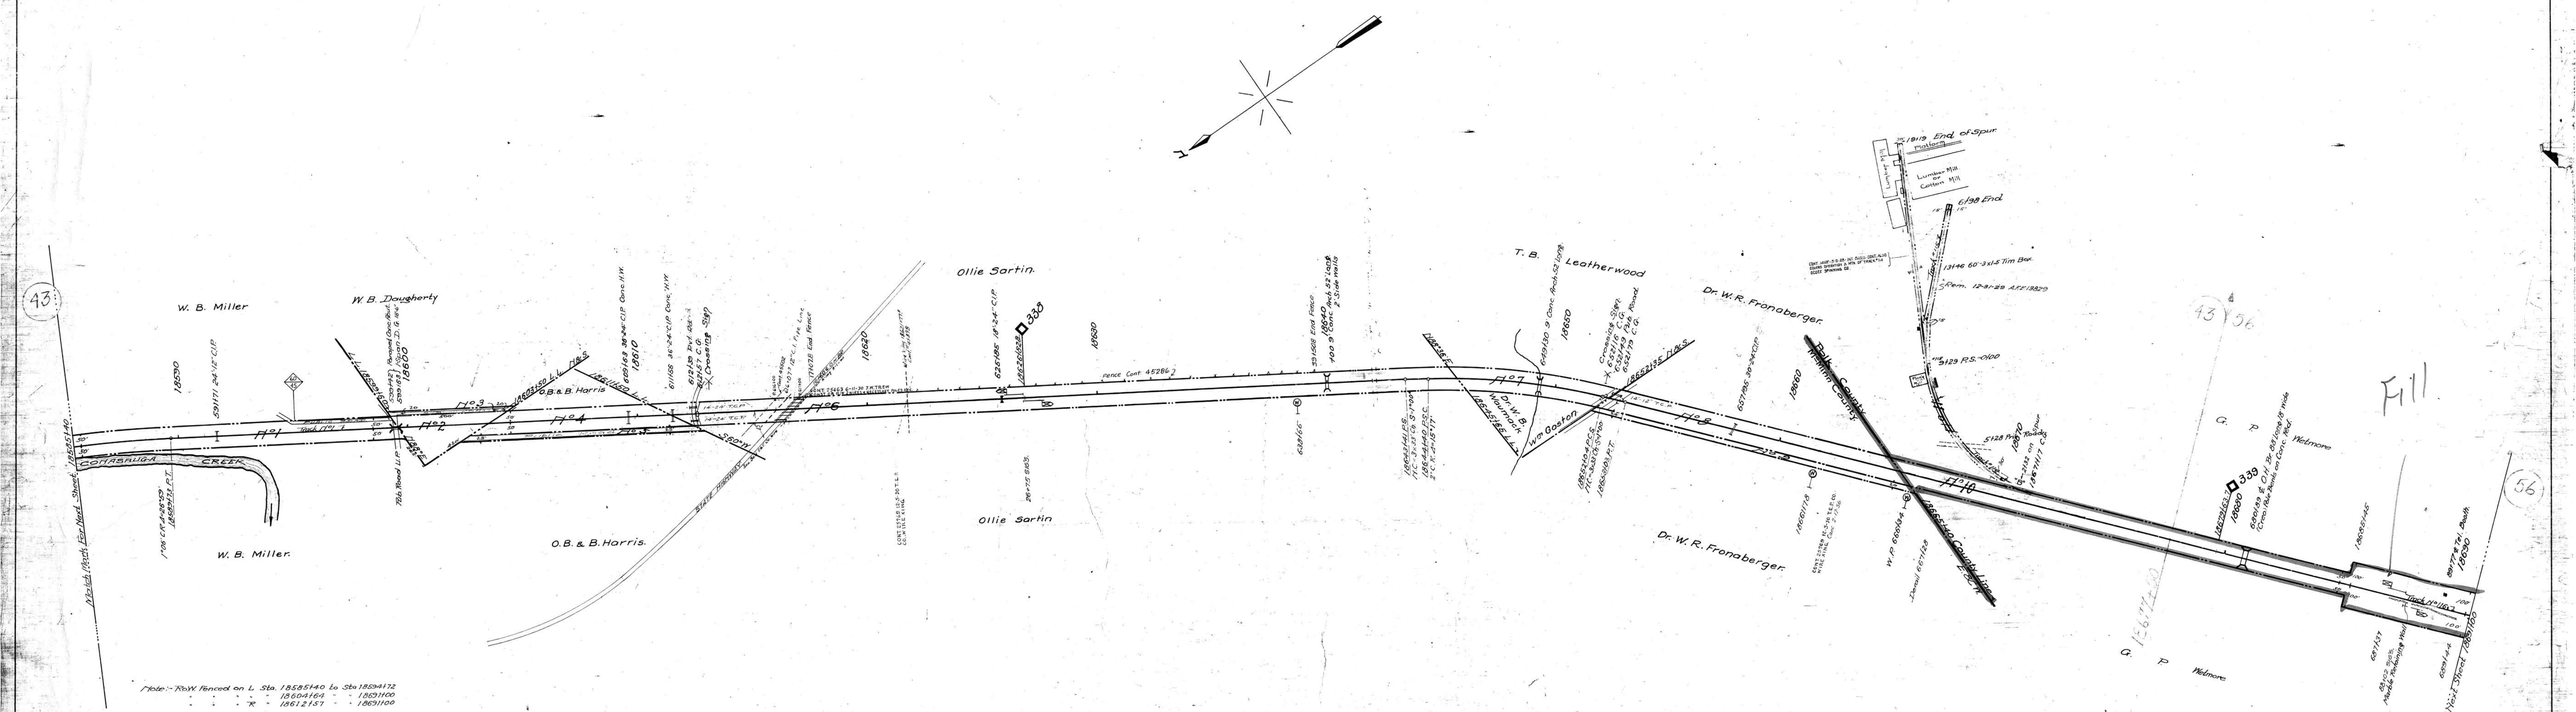


Cont. 30865 9-29-38 Wilkinson Quarry Co. & M.C.T. Co. Trk. Vit. pipe conduit under trk. at 18652+88 (Cancelled)
" 14484 9-29-41 Town of Etowah - Wire over at Sta. 18652+18.
" 43330 11-20-54 " " 12" C.I. Pipe Xing Under Sta. 18616+03
" 43914 11-5-57 Tenn. Dept. Hwys. - Agree. relative to overhead structure Hwy. "30. 1262 To M.P. C-339
" 44068 6-7-58
" 45286 2-11-59 Mrs. Rice P. Bates - Fence East Side Sta. 17+02.8 to 39+50.8
" 45502 6-12-59 Town of Etowah - Wire Xing over Sta. 18615+59.8
" 45878 12-3-59 Hiawassee Tel. Coop. - Wire Xing over Sta. 18651+17.5

# RIGHT OF WAY AND TRACK MAP
## LOUISVILLE AND NASHVILLE R. R. CO.
### ATLANTA DIVISION "NEW LINE"

STATION 18585+40 TO STATION 18691+00

SCALE: 1 INCH = 200 FT. JUNE 30 1917.

SHEET NO. 32 OF 71 OF ATLANTA DIVISION — NEW LINE, FROM SURVEY STATION 18585+40 TO SURVEY STATION 18691+00

OFFICE OF CHIEF ENGINEER, LOUISVILLE, KY.

SALVATION, CHATTANOOGA

070-001

V29 32

29-32

Miss. Minn County Tenn. Polk County Tenn.