AFC No.	Date Compd	Description of change
18899	2-11-33	Rem. of N. Turnout (USB) of Ist. #113
34049	4-12-46	Inst. Spring-Sw. at Sta. 18723+57, P.S. Tr. E. # 116.
21004	35	Ref. of Depot at Delano
39503	4-8-50	Ref. 2 Laborer's & 1 Foreman's Houses and 0.52 Acres retired
60639	5-26-97	Rem. Tr. E. #117 Sta. 712+19

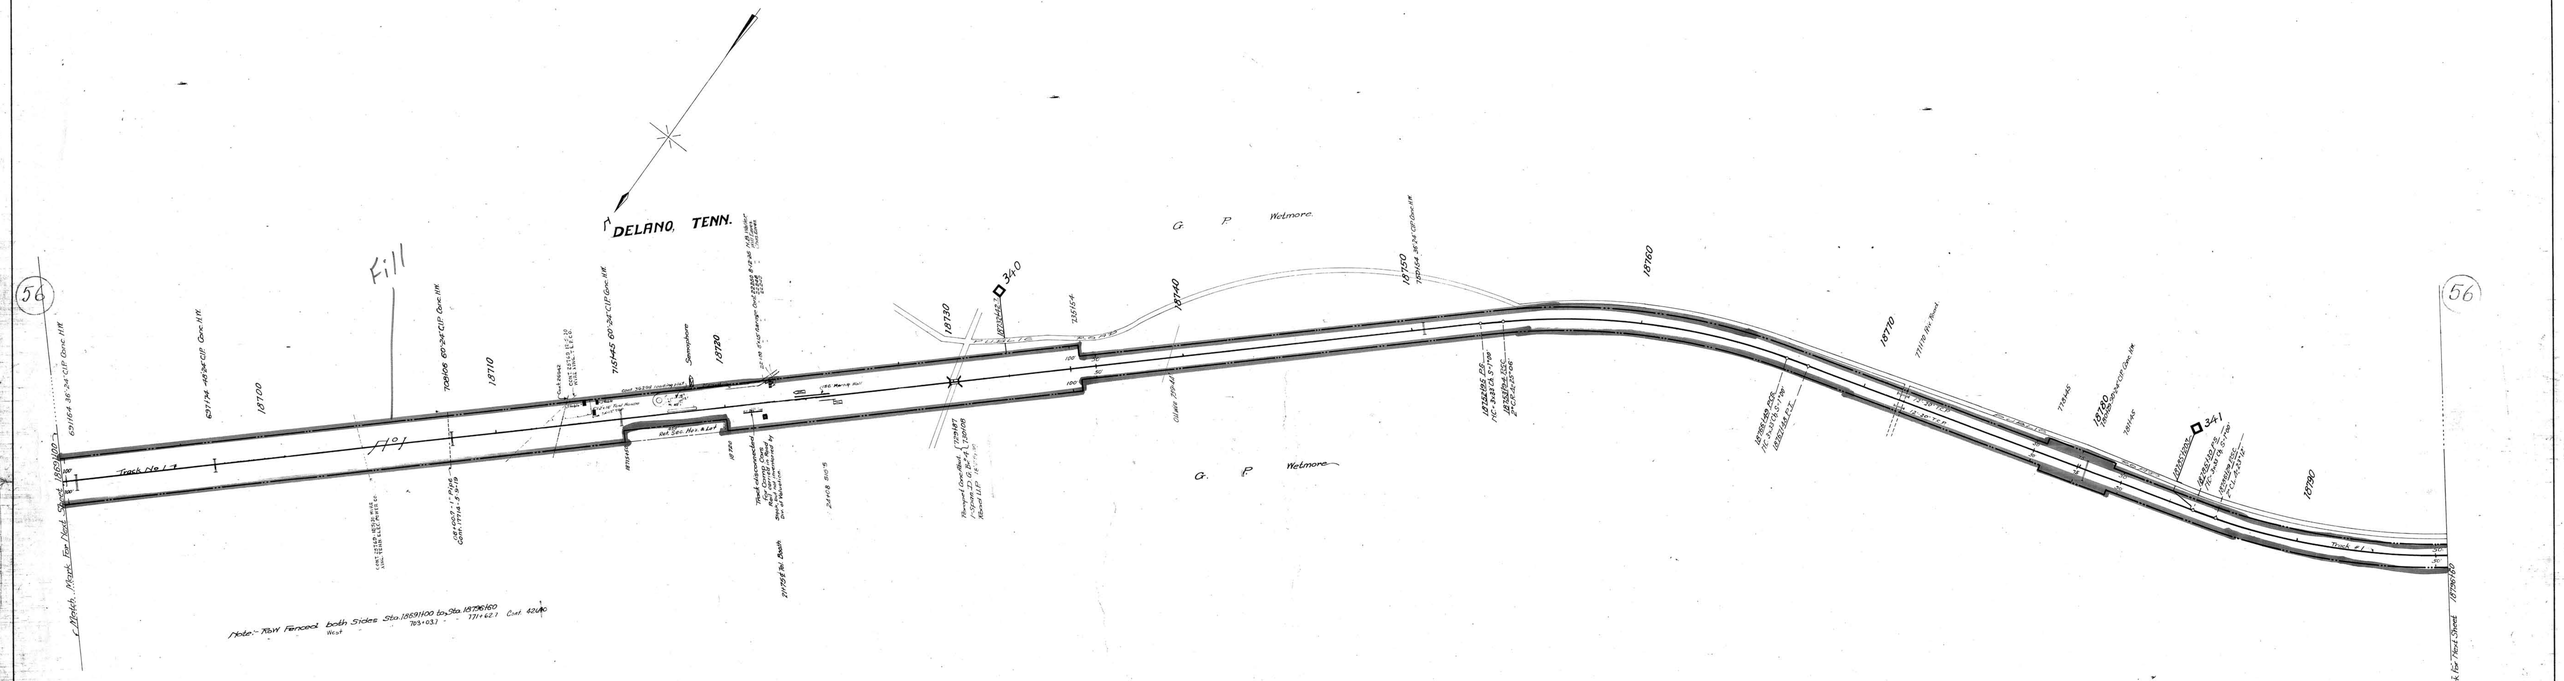

SHEET NO. 33 OF 71 OF ATLANTA DIVISION – NEW LINE FROM SURVEY
STATION 18691+00 TO SURVEY STATION 18796+60

D. Cadenwood
VALUATION ENGINEER

070-002

RIGHT OF WAY AND TRACK MAP
LOUISVILLE AND NASHVILLE R. R. CO.
ATLANTA DIVISION "NEW LINE"

STATION 18691+00 TO STATION 18796+60

SCALE: 1 INCH = 200 FT. JUNE 30 1917.

OFFICE OF CHIEF ENGINEER, LOUISVILLE, KY.

Y 29
33

Polk County Tenn.