A.F.E. No.	Date Compl.	Desc. of Change
	2-26-19	Purchase of Parts 9,10,&11.
21053	9-15-37	Sold, par. 7 & 8 & Tool Ho.
27478	12-13-40	Rel. of Stock Pen.
33149	11-20-48	Inst. of Spring Switch at N. end Trk. #119
40190	10-16-52	Trace #119 Extended, & Culverts Ext.
43176	2-23-53	Fence on left sta. 18940 to sta. 18960 on rt. sta. 19000 to 19310
43880	10-9-53	Fence on left sta. 18972+84 to sta. 18989+53.7
51181	1-27-56	Rel. Tool House at Sta. 18982+00
53108	6-22-62	Rel. 190' incl. T.P. from Trk. #120
56206	6-7-66	Change, To Trk. #119.
58926	8-27-69	Rel. Pt. Parts 7 and Pt. 11

No.	Grantor	Grantee	Instrument	Land Schedule Date	Record	Cat. No.	Remarks
9	Geo. Harrison	L.&N.R.R.	Deed	2-26-19		11808	
10	"	"	"	"		11808	
11	"	"	"	"		11807	

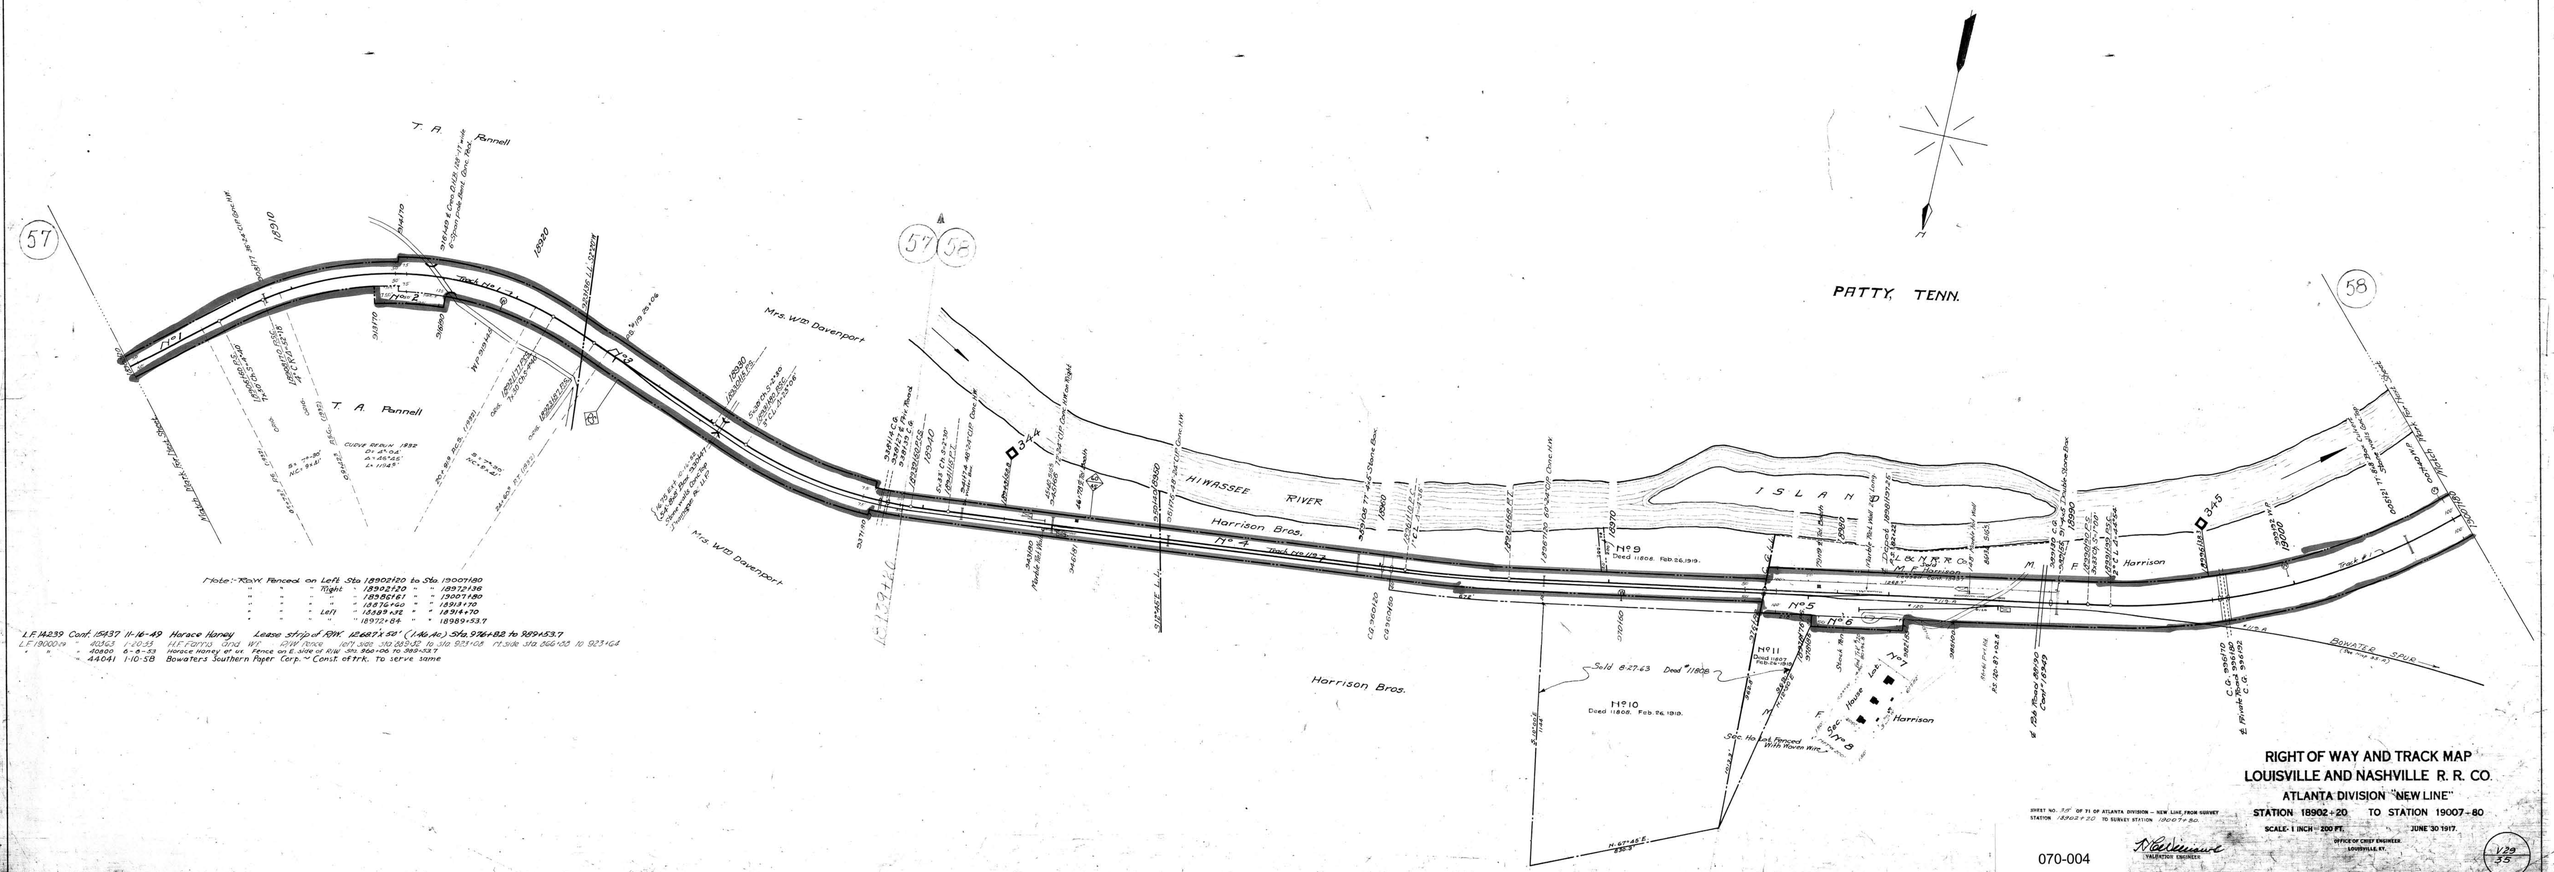

RIGHT OF WAY AND TRACK MAP
LOUISVILLE AND NASHVILLE R. R. CO.
ATLANTA DIVISION "NEW LINE"

SHEET NO. 7/8 OF 71 OF ATLANTA DIVISION — NEW LINE, FROM SURVEY STATION 18902+20 TO SURVEY STATION 19007+80.

STATION 18902+20 TO STATION 19007+80

SCALE- 1 INCH = 200 FT. JUNE 30 1917.

N. Vaulmont
ENGINEER OF CONSTRUCTION

OFFICE OF CHIEF ENGINEER
LOUISVILLE, KY.

070-004

V29
55

Polk County, Tenn.

29-55

11-1