A.F.E. No.	Date	Description
49503	7-17-41	Constr. of Bowater Spur

No.	Grantor	Grantee	Inst.	Date	Record	Cust. No.	Remarks
1	Geo. Perkins et ux.	L.&N. R.R.	Deed	7-13-41	D.B. 51 P. 21-22	14583	
2	Geo. Rhe Lafaho Co.	"	"	7-13-41	" 51 - 18-19	14584	
3	W.A. Calhoun et al	"	"	7-14-41	" 51 - 14-17	14585	
4	W.A. Calhoun et ux.	"	"	7-14-41	" 51 - 12-13	14586	
5	Lee Perkins et ux.	"	"	7-14-41	" 51 - 12-13	14587	
6	W.A. Calhoun et ux.	"	"	7-14-41	" 51 - 10-12	14588	
7	Lee Perkins et ux.	"	"	7-14-41	" 51 - 12-13	14589	
8	Florence J. Quinn et ux.	"	"	7-14-41	" 51 - 8	14588	
9	Betty Ann Price	"	"	7-14-41	" 51 - 8	14589	
10	W.L. Wooten et ux.	"	"	7-14-41	" 51 - 9-10-11	14590	
11	W.L. Wooten et ux.	"	"	7-14-41	" 51 - 9-10-11	14590	

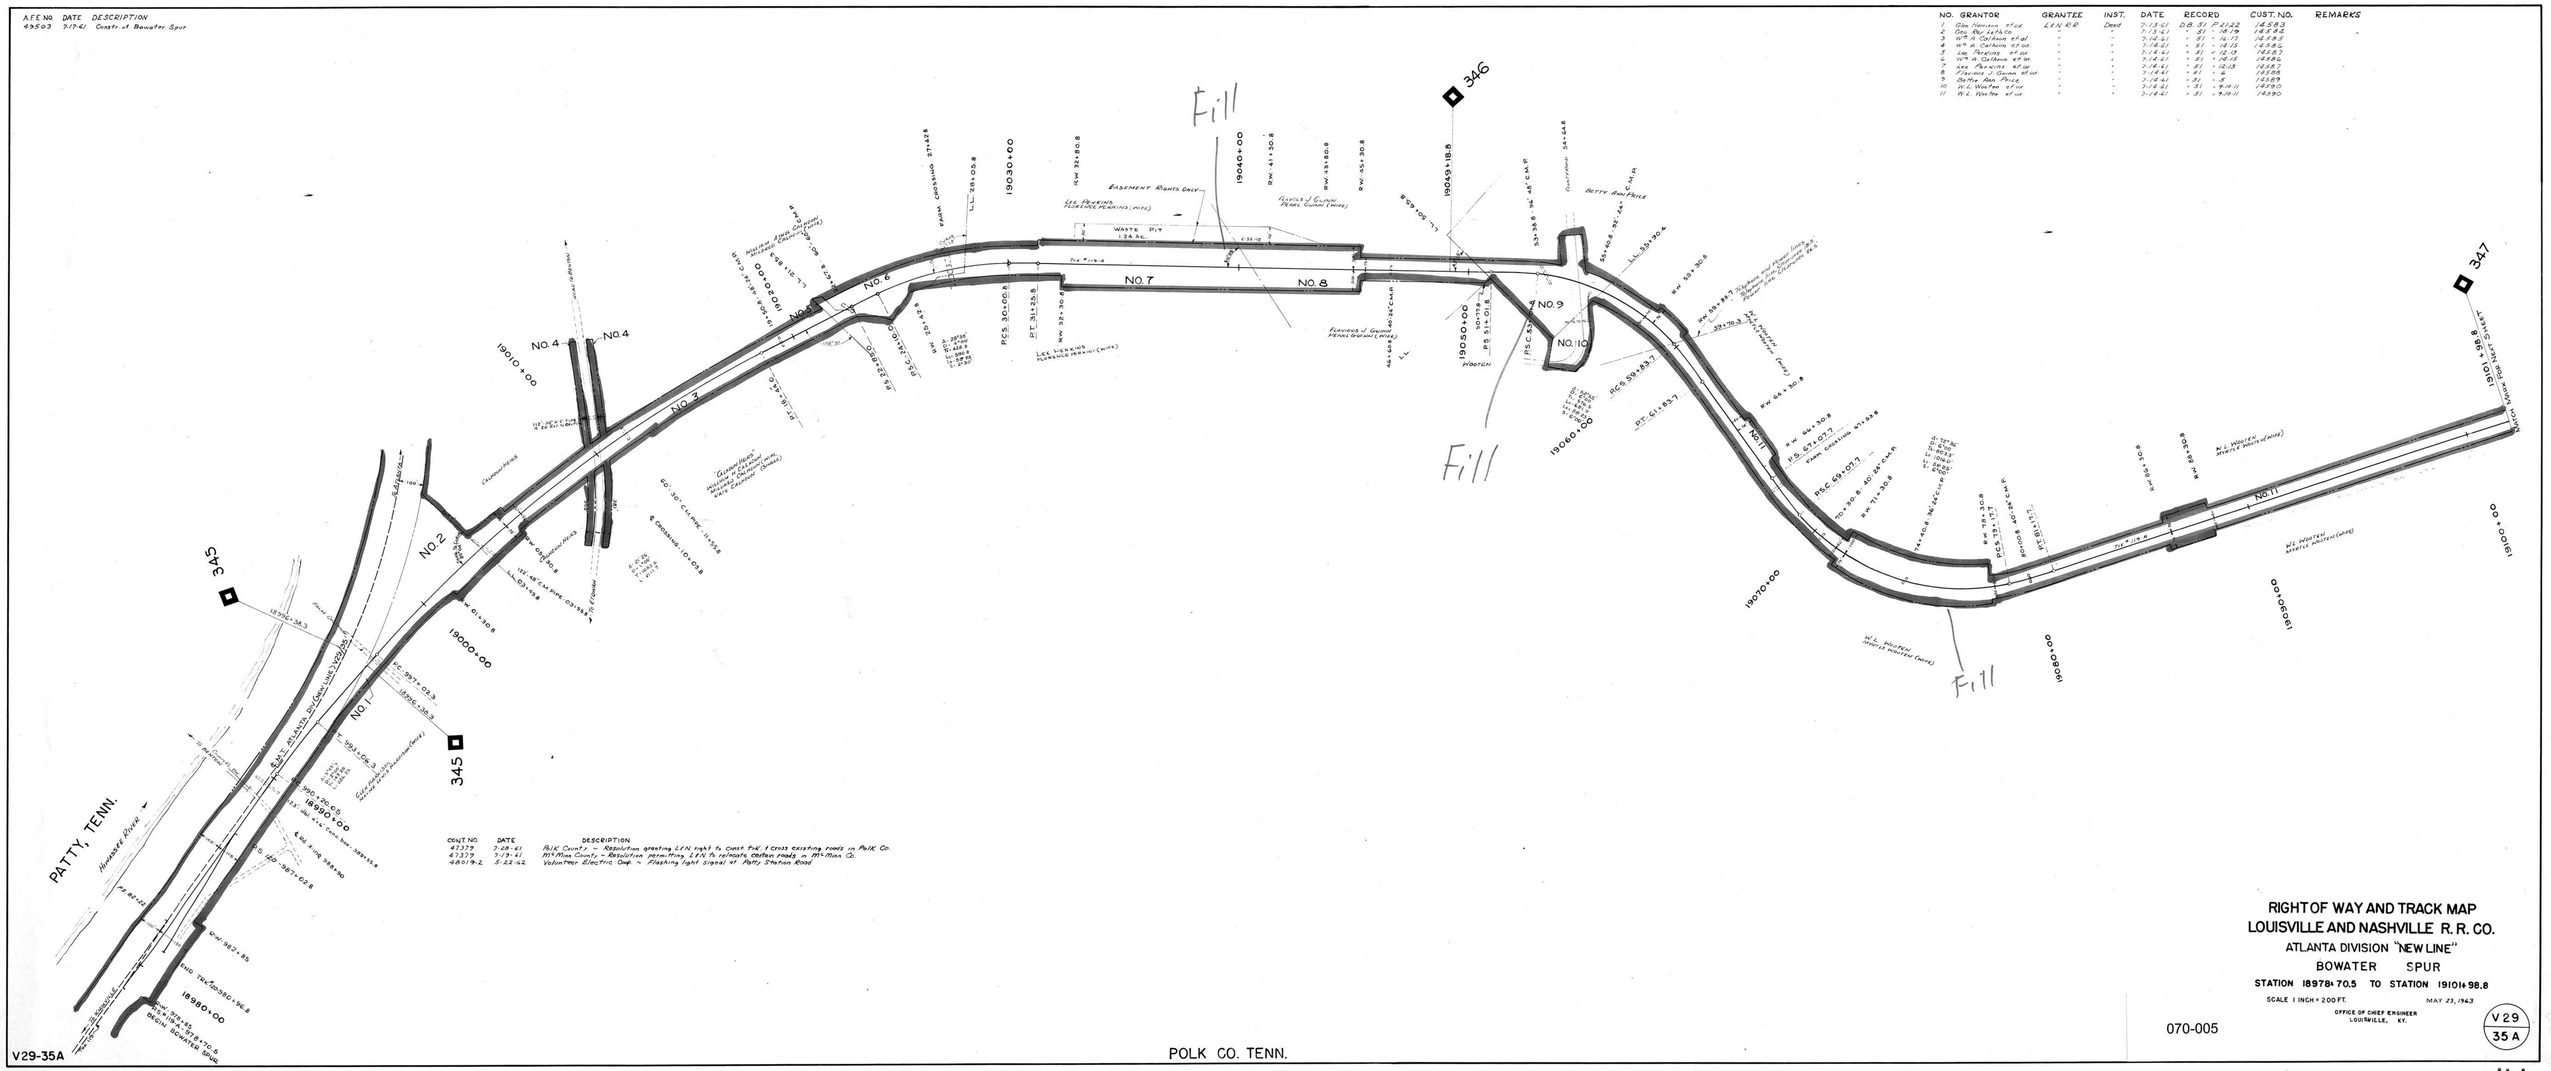

Cont. No.	Date	Description
47379	7-28-41	Polk County – Resolution granting L.&N. right to Const. T.&T. & cross existing roads in Polk Co.
47379	9-13-41	McMinn County – Resolution permitting L.&N. to relocate certain roads in McMinn Co.
48019-2	5-22-42	Volunteer Electric Coop. – Flashing light signal at Patty Station Road

RIGHT OF WAY AND TRACK MAP
LOUISVILLE AND NASHVILLE R. R. CO.
ATLANTA DIVISION "NEW LINE"
BOWATER SPUR
STATION 18978+70.5 TO STATION 19101+98.8
SCALE 1 INCH = 200 FT. MAY 23, 1943
OFFICE OF CHIEF ENGINEER
LOUISVILLE, KY.

070-005

V29
35 A