A.F.E. No.	Date	Description of change.
1154	11-23-19	Extending 36" pipe under road at Sta. 19167.00 30'
9728	11-23-27	Closing public road Sta. 19113 to 19140 36'18" left of P.S.T. Calls guards
27475	12-11-40	Rat at Stock Pens
32940.1	12-16-45	Install spring switch at P.S. Trk. # 122, Sta. 19167+93.
40135	10-16-52	TRACK # 128 RETIRED
47476	7-10-56	Retire section houses (1) Item parcel No. 15
47644	" "	Retire Garage, Frame Toilet & Sta. 19110 + 53
51504	9-1-59	Retire Coal Stand at Depot
54005	12-31-63	Install hot box detector
59627	1-31-67	Rat against Sta. 19125
60352	1-31-67	Rat Screening platform & privy. Sta. 19180

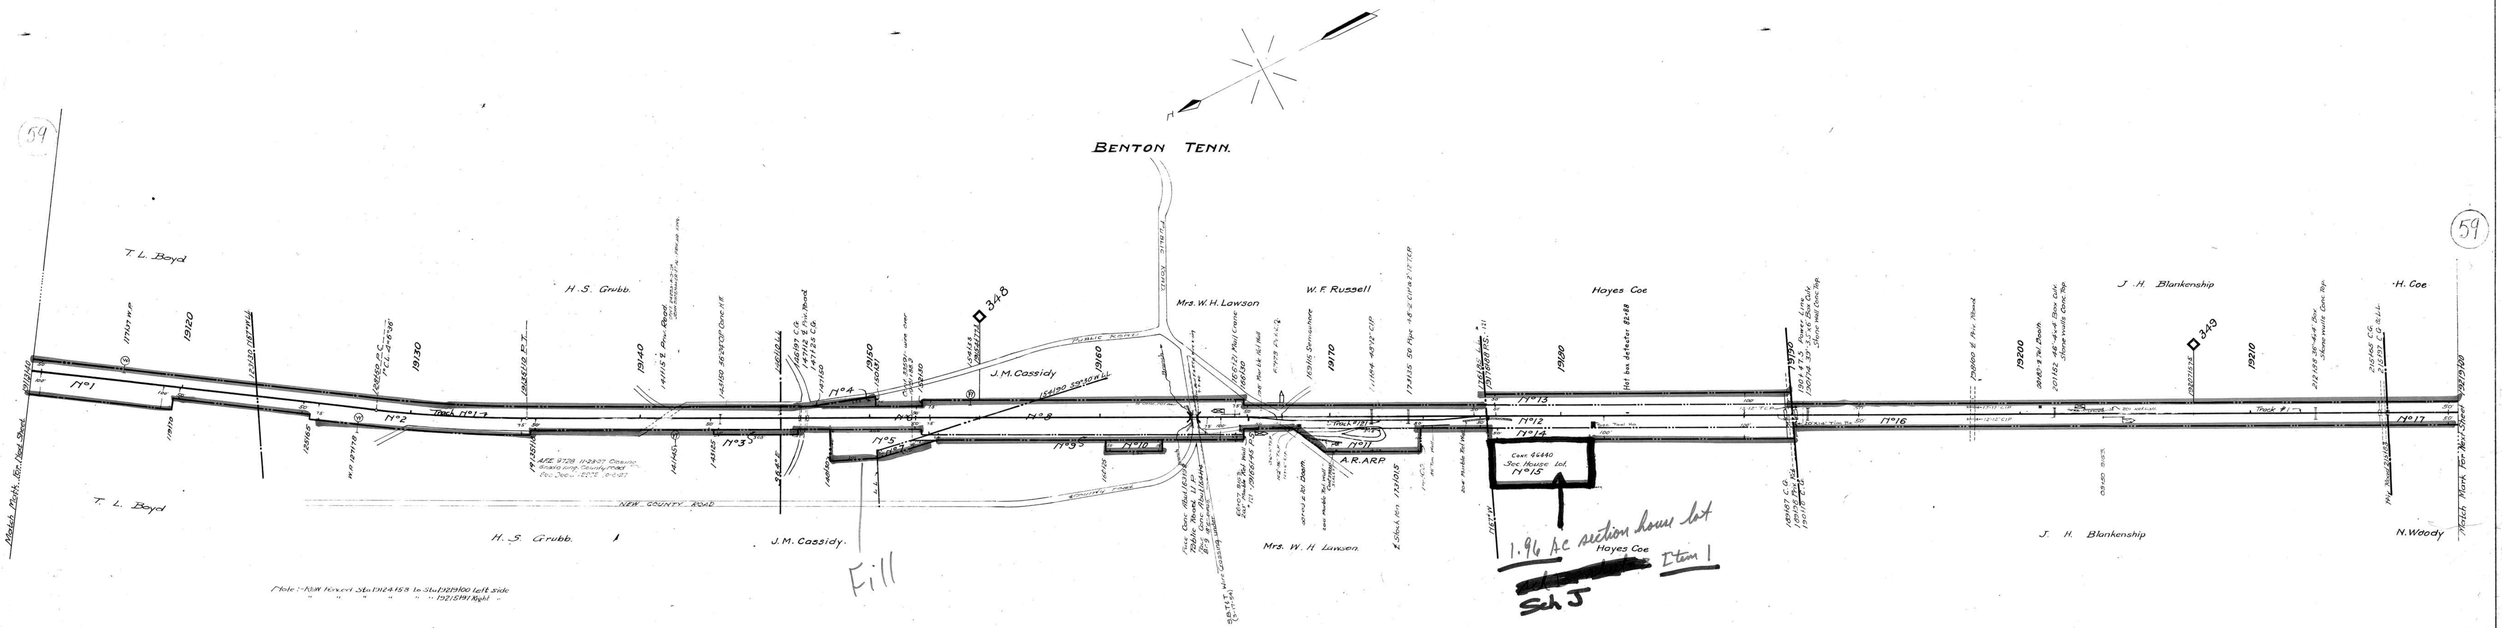

Cont. 21039 11-13-33 B.E. Lawson 16 x 28 scales & 28 x 5 Good Bin Station 19018 — 19013 & Par. 11
" 33273 7-18-43 Volunteer Elec. Coop. Elec. Wire bar of 19167 + 57.3
" 33440 12-16-43 Volunteer Elec. Coop. Wire Ring at 19140 + 46
" 33591 4-20-44 " " " 19151 + 88.3
" 1070 9-29-49 Polk County Tenn. Coastal 11 Rds. 19162.3
LE 4097, Cont. 37835 11-19-49 Mrs. Minnie Allgood a & x & caspool on R.O.W. pl. of par. 11 Sta. 19101 + 27.5
" 19436 " 38539 12-6-50 Volunteer Electric Cooperative 2 wire power line along Sta. 19130 + 47.5
LE 27560 Cont. 26242 Southern Bell Tel & T Co. - Wire Crossing, in conduit attached to masonry, Under Bridge No. 9 V.S. 19164.114
" 44626 " 46440 7-2-60 Benton Station Baptist Church - Lease of Sec. Lot - Par. 15 Chg. 5.14.5

RIGHT OF WAY AND TRACK MAP
LOUISVILLE AND NASHVILLE R. R. CO.
ATLANTA DIVISION "NEW LINE"

STATION 19113+40 TO STATION 19219+00

SCALE: 1 INCH = 200 FT. JUNE 30 1917.

OFFICE OF CHIEF ENGINEER, LOUISVILLE, KY.

SHEET NO. 37 OF 37 OF ATLANTA DIVISION - NEW LINE FROM SURVEY STATION 19113+40 TO SURVEY STATION 19219+00.

N. Ferguson
TRIANGULATION ENGINEER

070-008

V29 37

Polk County Tenn

29-37

11-1