| A.F.E. | Date Complete | Description of Change |
|---|---|---|
| 17684 | | Const. of track # for W.M. Lowery |
| 33468 | 10-17-45 | Spring Switch Inst. R.S. Trk. #123 at Sta. 19305+29. |
| 54005 | 12-31-63 | Install hot box detector |

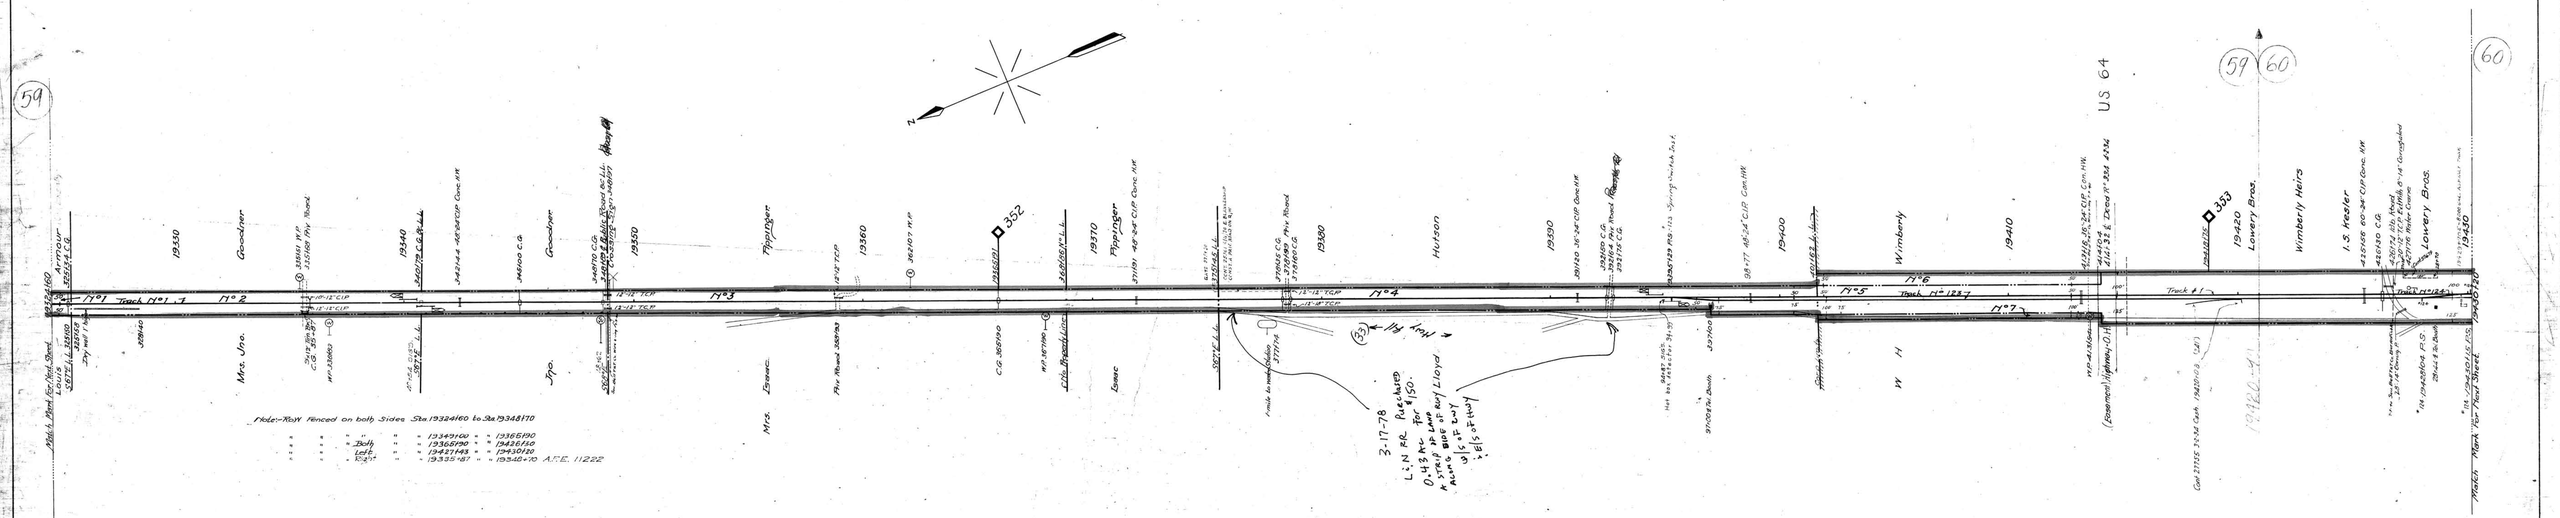


Corp. 27755 3-2-34 Ex. 631 "W.M. Lowery Track" 123 A. 7+2 — C.P. 118 Total 241

" 18386 10-7-40 VOLUNTEER, ELLIC. COVER - WILS. KING. STA. 19415+15.

~~" 33570 1-23-45 Hot Hot box sign & detector at Sta. 19410+10 to supplant box now in use at Sta. 19410+10 Cancel Permit 1-24-45~~ Cancelled 3-18-52.

" 24483 12-13-45 Department of Highways & Public Works of the State of Tennessee. Const. 6000 Gal. Asphalt Storage Tank Sta. 19413+70.5.

L.F. 12899 - 38679 9-16-49 Canasauga Lodge, 396 F.&A.M. Lease pt. of R/W. 30'x150' from Sta. 27+20 to 28+70

# RIGHT OF WAY AND TRACK MAP
## LOUISVILLE AND NASHVILLE R. R. CO.
### ATLANTA DIVISION "NEW LINE"

STATION 19324+60 TO STATION 19430+20

SCALE: 1 INCH = 200 FT. JUNE 30 1917.

SHEET NO. 39 OF 71 OF ATLANTA DIVISION - NEW LINE FROM SURVEY STATION 1932+60 TO SURVEY STATION 194+30+20.

OFFICE OF CHIEF ENGINEER, LOUISVILLE, KY.

TRANSITIONS ENGINEER

070-010

Polk County Tenn.

129
39

Y 29-39

11-1