AFE No	DATE	DESCRIPTION
60016	12-6-66	Rat cattle guards Stds. 84+49 & 84+77

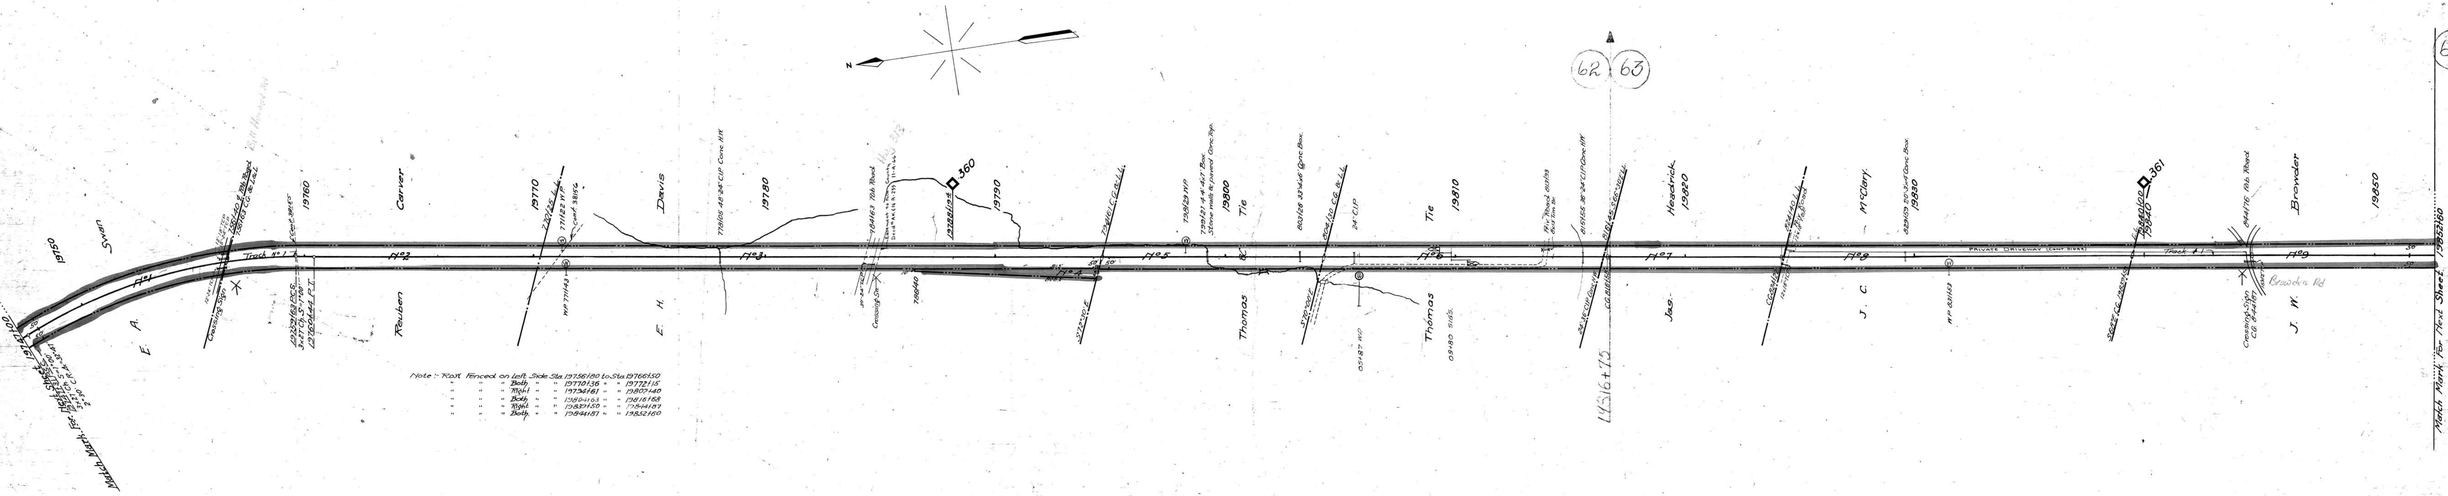

L.F. 19456 Cont. 38155 3-27-50 Volunteer Electric Coop. Power Line x-ing at Sta. 19759+62.7
" " " 38156 3-27-50 " " " " " " " " 19771+09.4
" " " 51644 11-15-65 Hiwassee Land Co. ~ 30' wide private driveway along r.o.w.

RIGHT OF WAY AND TRACK MAP
LOUISVILLE AND NASHVILLE R. R. CO.
ATLANTA DIVISION "NEW LINE"

STATION 19747+00 TO STATION 19852+60

SCALE- 1 INCH = 200 FT. JUNE 30 1917.

OFFICE OF CHIEF ENGINEER, LOUISVILLE, KY.

SHEET NO. 43 OF 71 OF ATLANTA DIVISION – NEW LINE, FROM SURVEY STATION 19747+00 TO STATION 19852+60.

070-014

VALUATION ENGINEER

Polk County Tenn.

V29 43

29-43