A.F.E.	Date	Description
MA594	3-21-44	Water Box Rep. with 30" conc. pipe 41+38

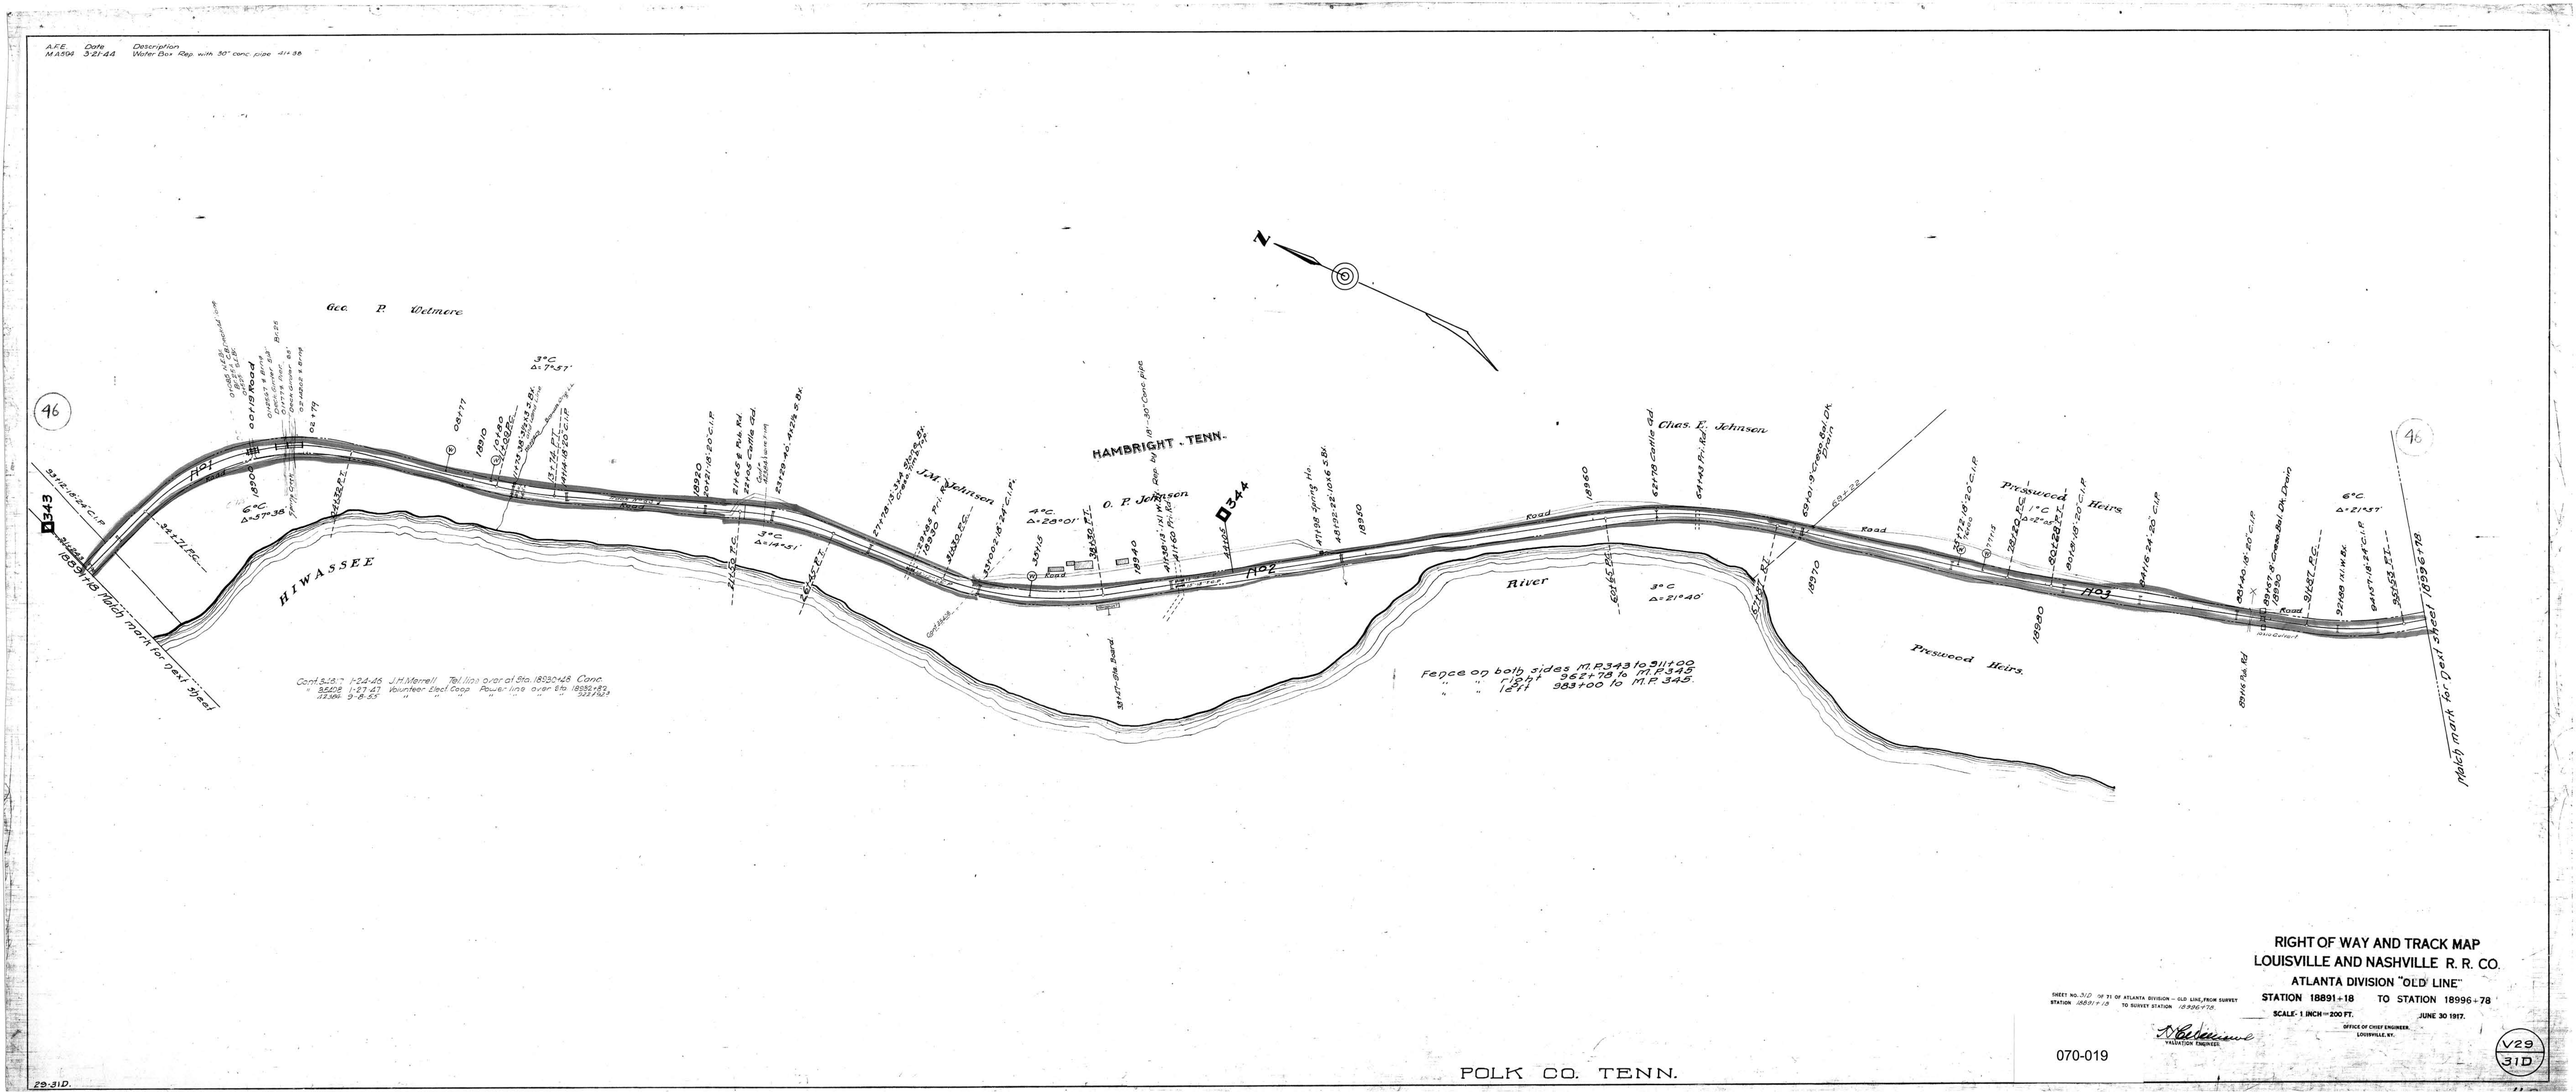

RIGHT OF WAY AND TRACK MAP
LOUISVILLE AND NASHVILLE R. R. CO.
ATLANTA DIVISION "OLD LINE"
STATION 18891+18 TO STATION 18996+78
SCALE- 1 INCH = 200 FT. JUNE 30 1917.

SHEET NO. 31D OF 71 OF ATLANTA DIVISION — OLD LINE, FROM SURVEY STATION 18891+18 TO SURVEY STATION 18996+78.

OFFICE OF CHIEF ENGINEER, LOUISVILLE, KY.

VALUATION ENGINEER.

070-019

V29
31D

29-31D.