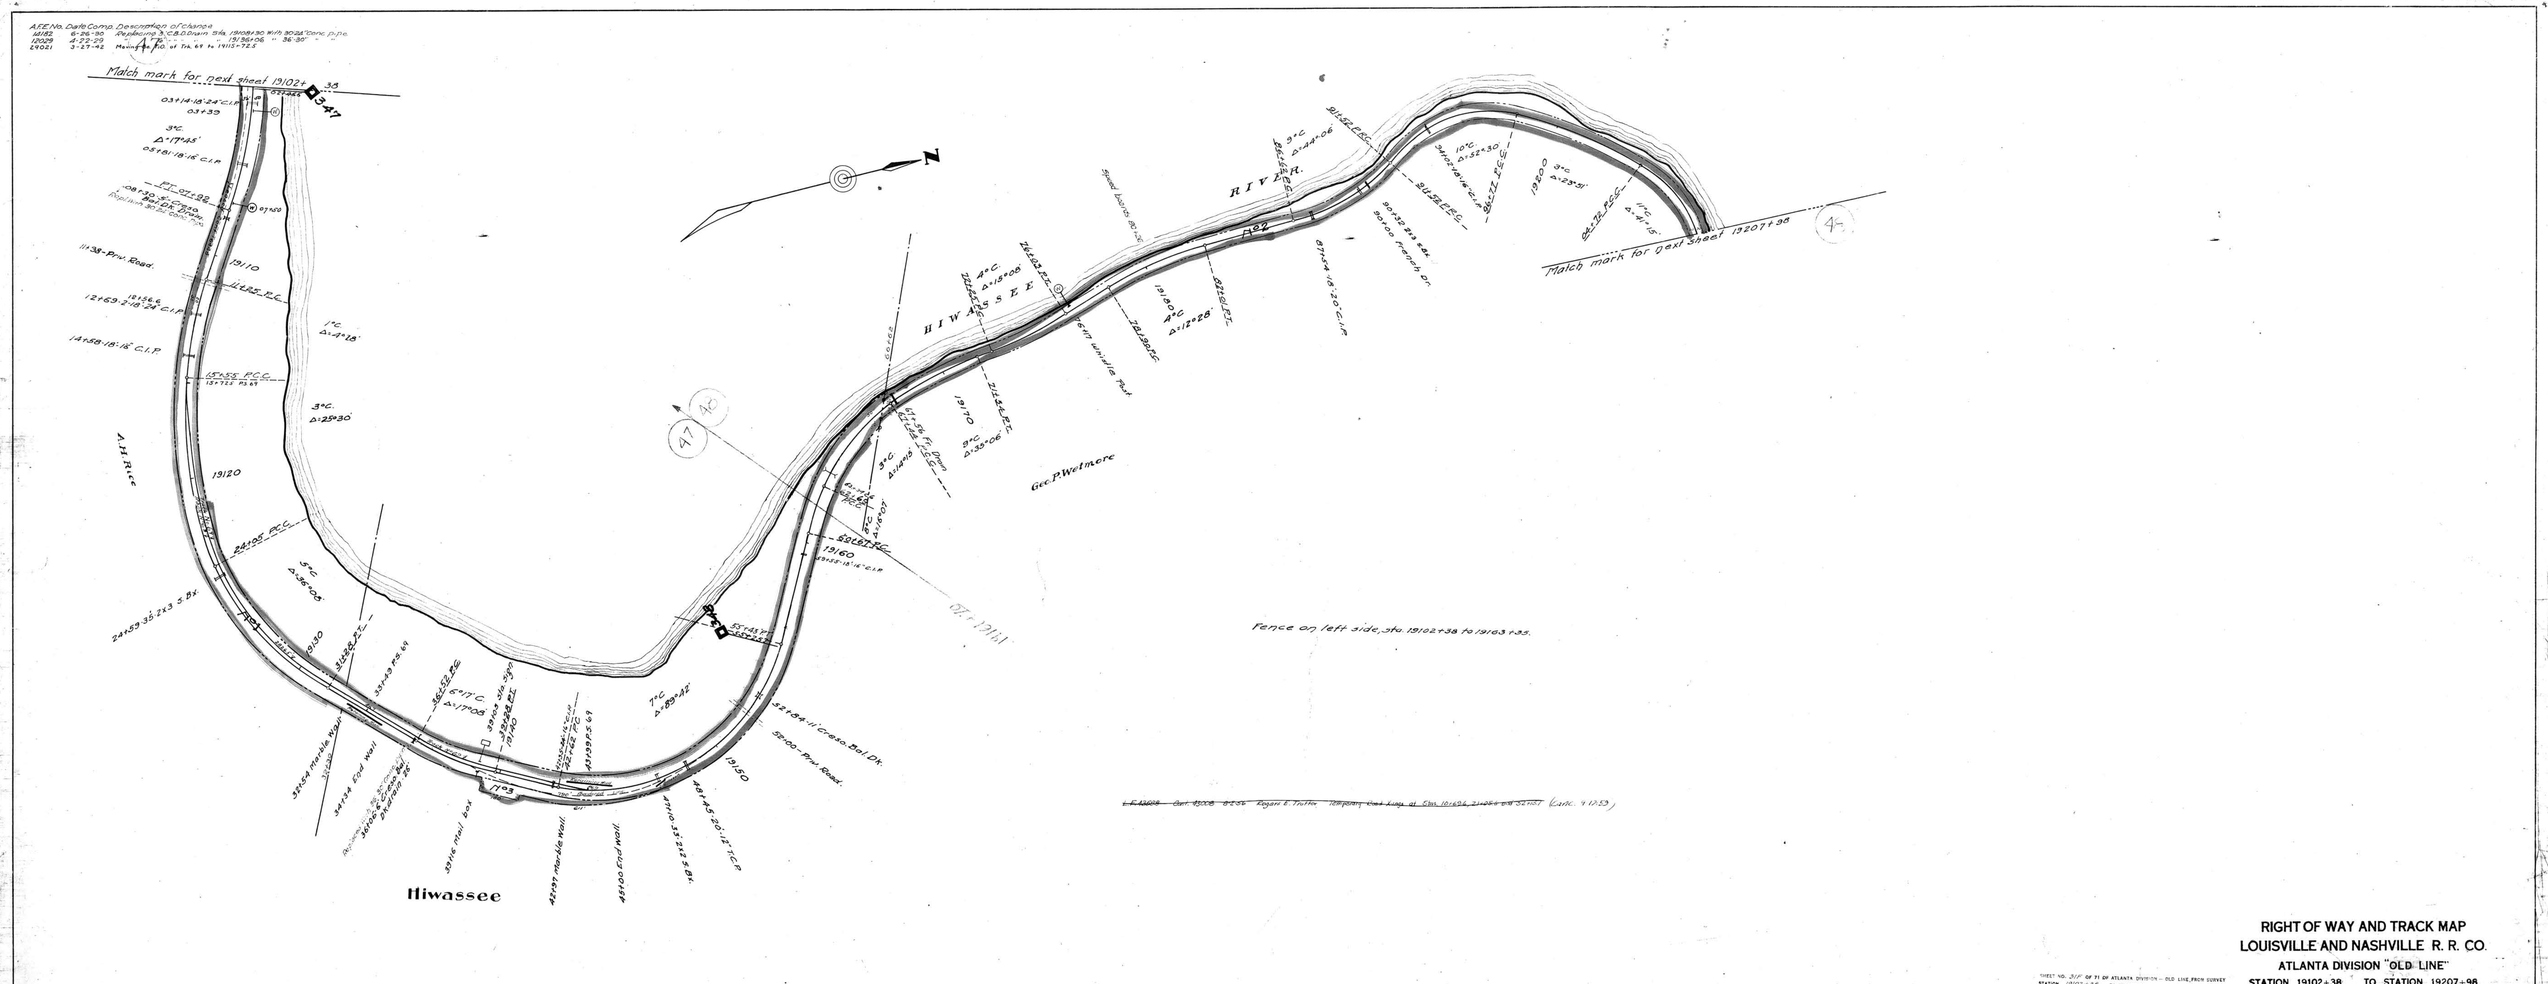

RIGHT OF WAY AND TRACK MAP
LOUISVILLE AND NASHVILLE R. R. CO.
ATLANTA DIVISION "OLD LINE"
STATION 19102+38 TO STATION 19207+98
SCALE- 1 INCH=200 FT. JUNE 30 1917.
OFFICE OF CHIEF ENGINEER, LOUISVILLE, KY.
VALUATION ENGINEER

SHEET NO. 31F OF 71 OF ATLANTA DIVISION — OLD LINE FROM SURVEY STATION 19102+38 TO SURVEY STATION 19207+98.

070-021

V29
31F

POLK CO. TENN.

29-31F

11-2