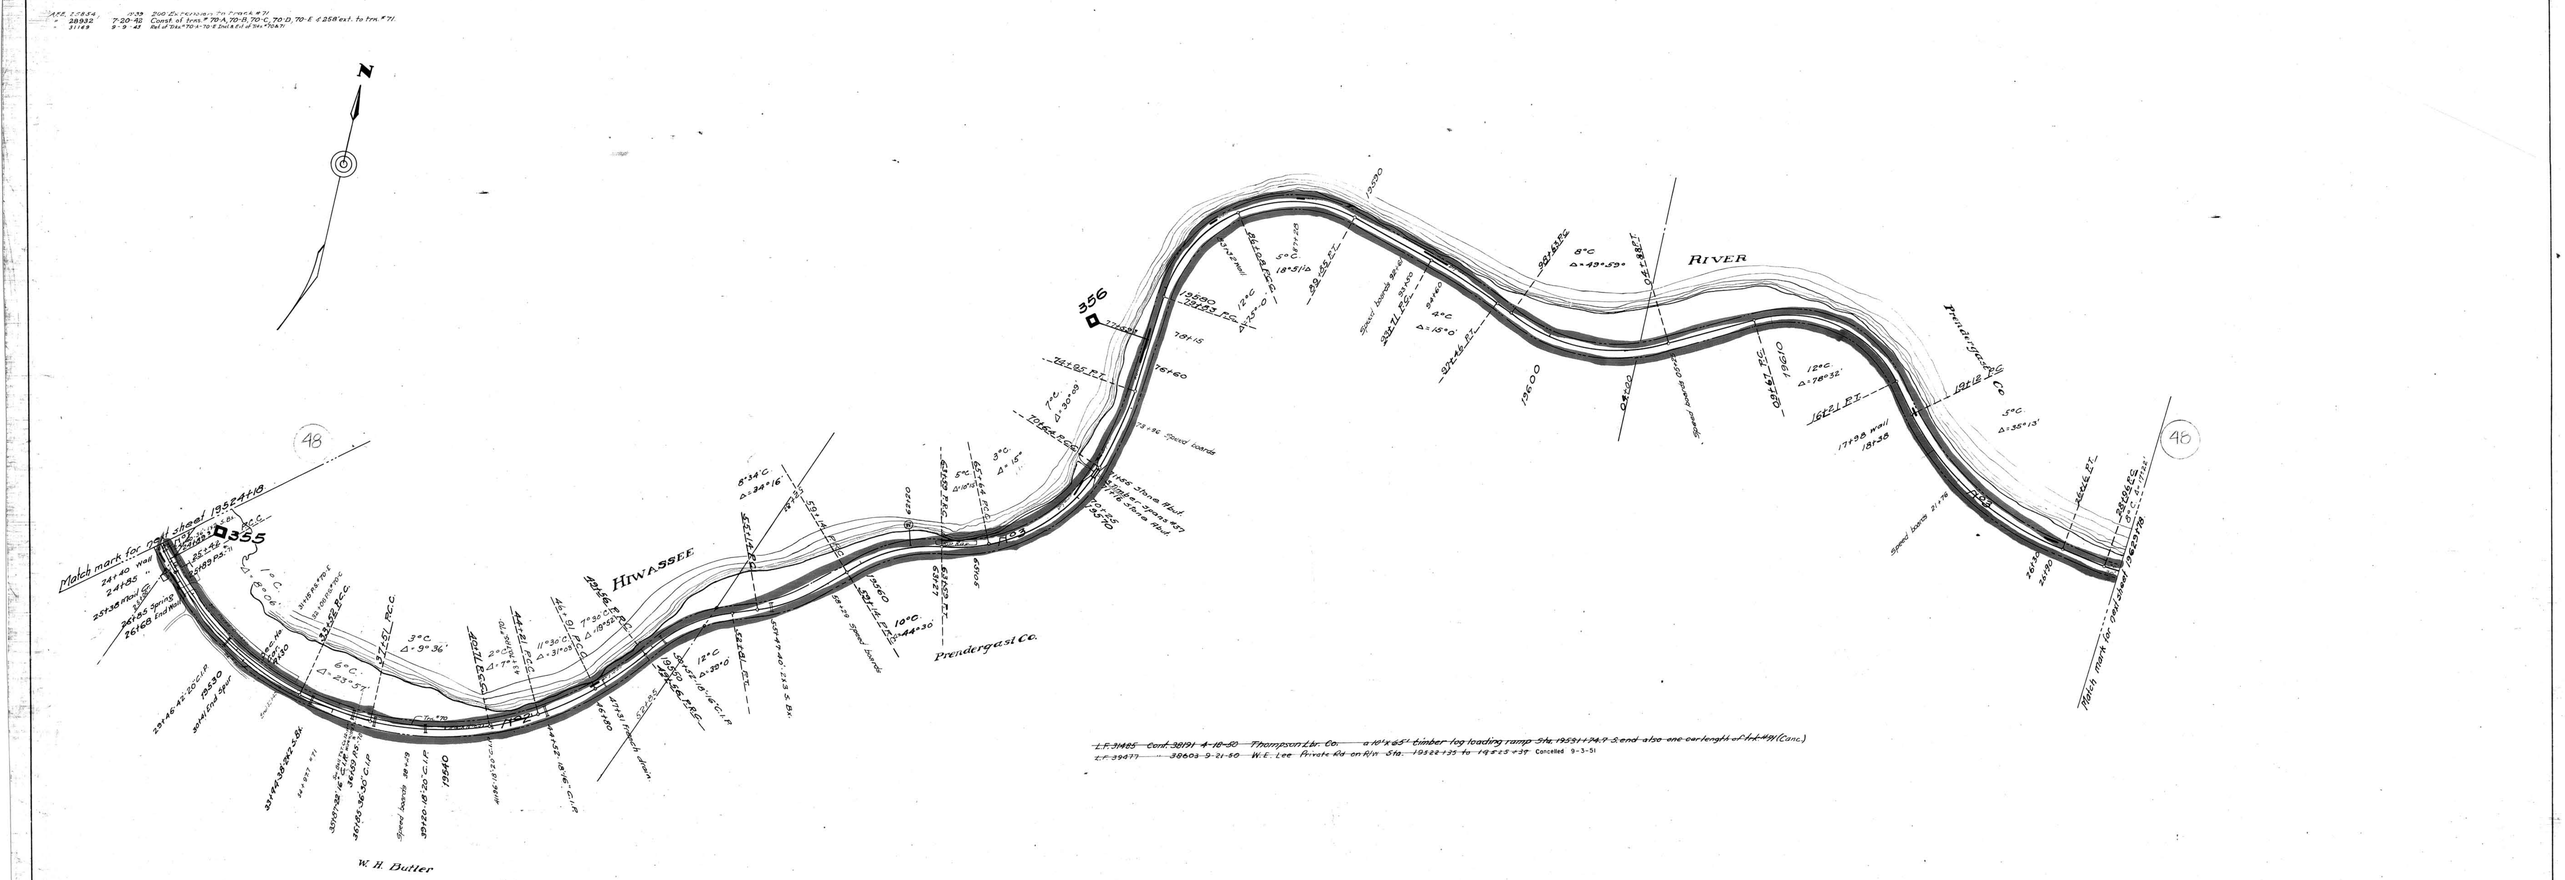

~~L.F. 31485 Cont. 38191 4-18-50 Thompson Lbr. Co. a 10'x 65' timber log loading ramp Sta. 19531+74.7 S. end also one car length of Irk. #91 (Conc.)~~
~~L.F. 39577 38603 9-21-50 W.E. Lee Private Rd. on R/W Sta. 19522+35 to 19525+39~~ Cancelled 9-3-51

RIGHT OF WAY AND TRACK MAP
LOUISVILLE AND NASHVILLE R. R. CO.
ATLANTA DIVISION "OLD LINE"

STATION 19524+18 TO STATION 19629+78

SCALE 1 INCH = 200 FT. JUNE 30 1917.

SHEET NO. 31J OF 71 OF ATLANTA DIVISION - OLD LINE, FROM SURVEY STATION 19524+18 TO SURVEY STATION 19629+78.

070-025

VALUATION ENGINEER

OFFICE OF CHIEF ENGINEER, LOUISVILLE, KY.

V29 / 31J

POLK CO. TENN.

29-31 J.

11-2