A.F.E. No.	Date Comp.	Description of Change
30525	10-10-42	Const. of trn. #71-A for T.V.A.
31050	1943	Rel. of Trk. #71-A

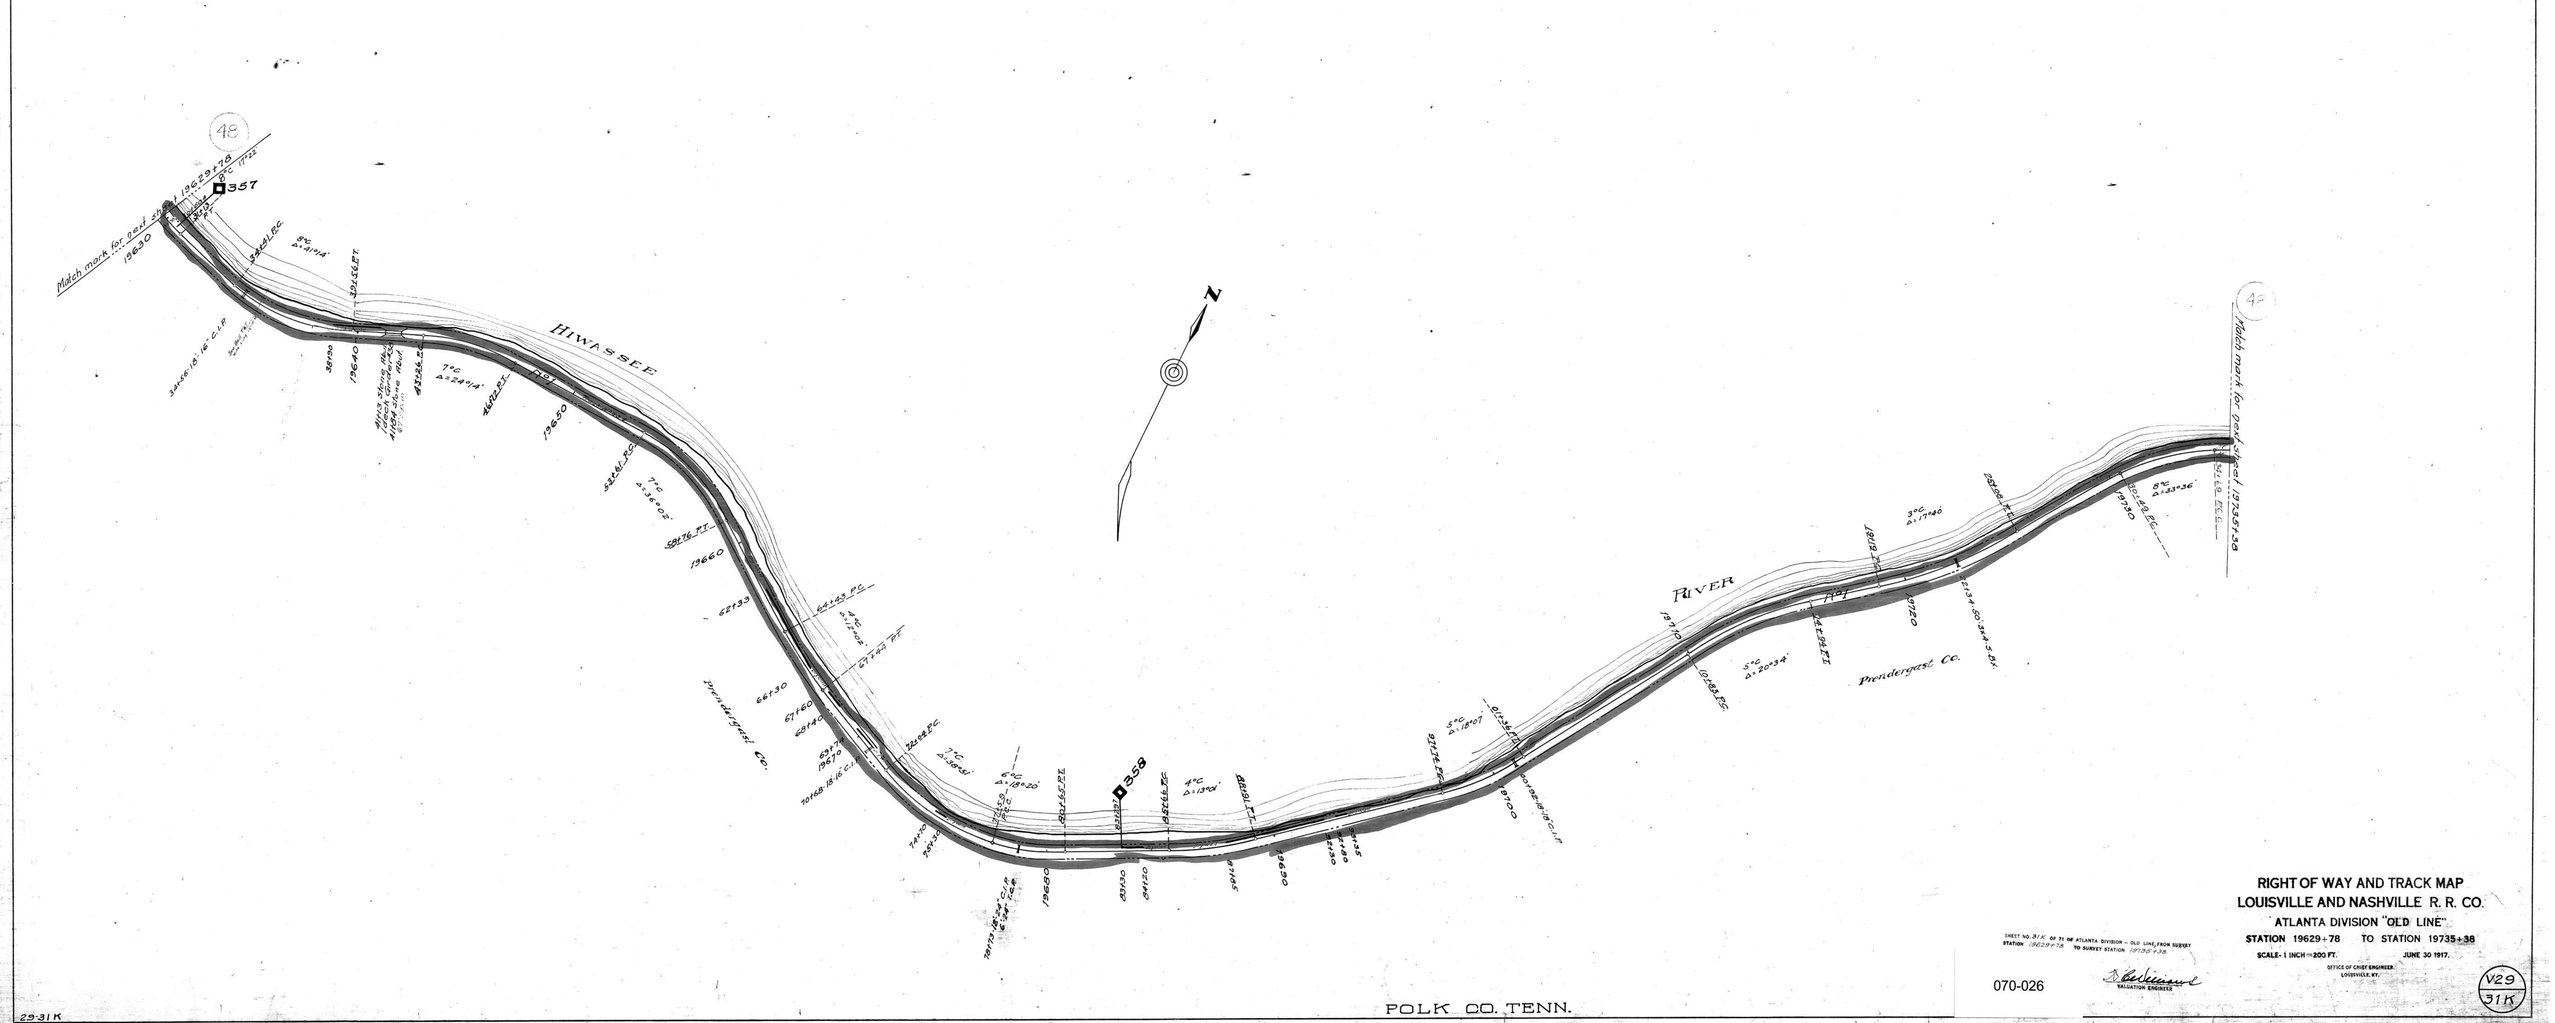

RIGHT OF WAY AND TRACK MAP
LOUISVILLE AND NASHVILLE R. R. CO.
ATLANTA DIVISION "OLD LINE"
STATION 19629+78 TO STATION 19735+38
SCALE- 1 INCH = 200 FT. JUNE 30 1917.
OFFICE OF CHIEF ENGINEER
LOUISVILLE, KY.

SHEET NO. 31K OF 71 OF ATLANTA DIVISION – OLD LINE, FROM SURVEY STATION 19629+78 TO SURVEY STATION 19735+38.

070-026

VALUATION ENGINEER

V29
31K

29-31K