AFE	DATE	COMP	DESCRIPTION
46127	11-15-55		Work done on Br. 62.

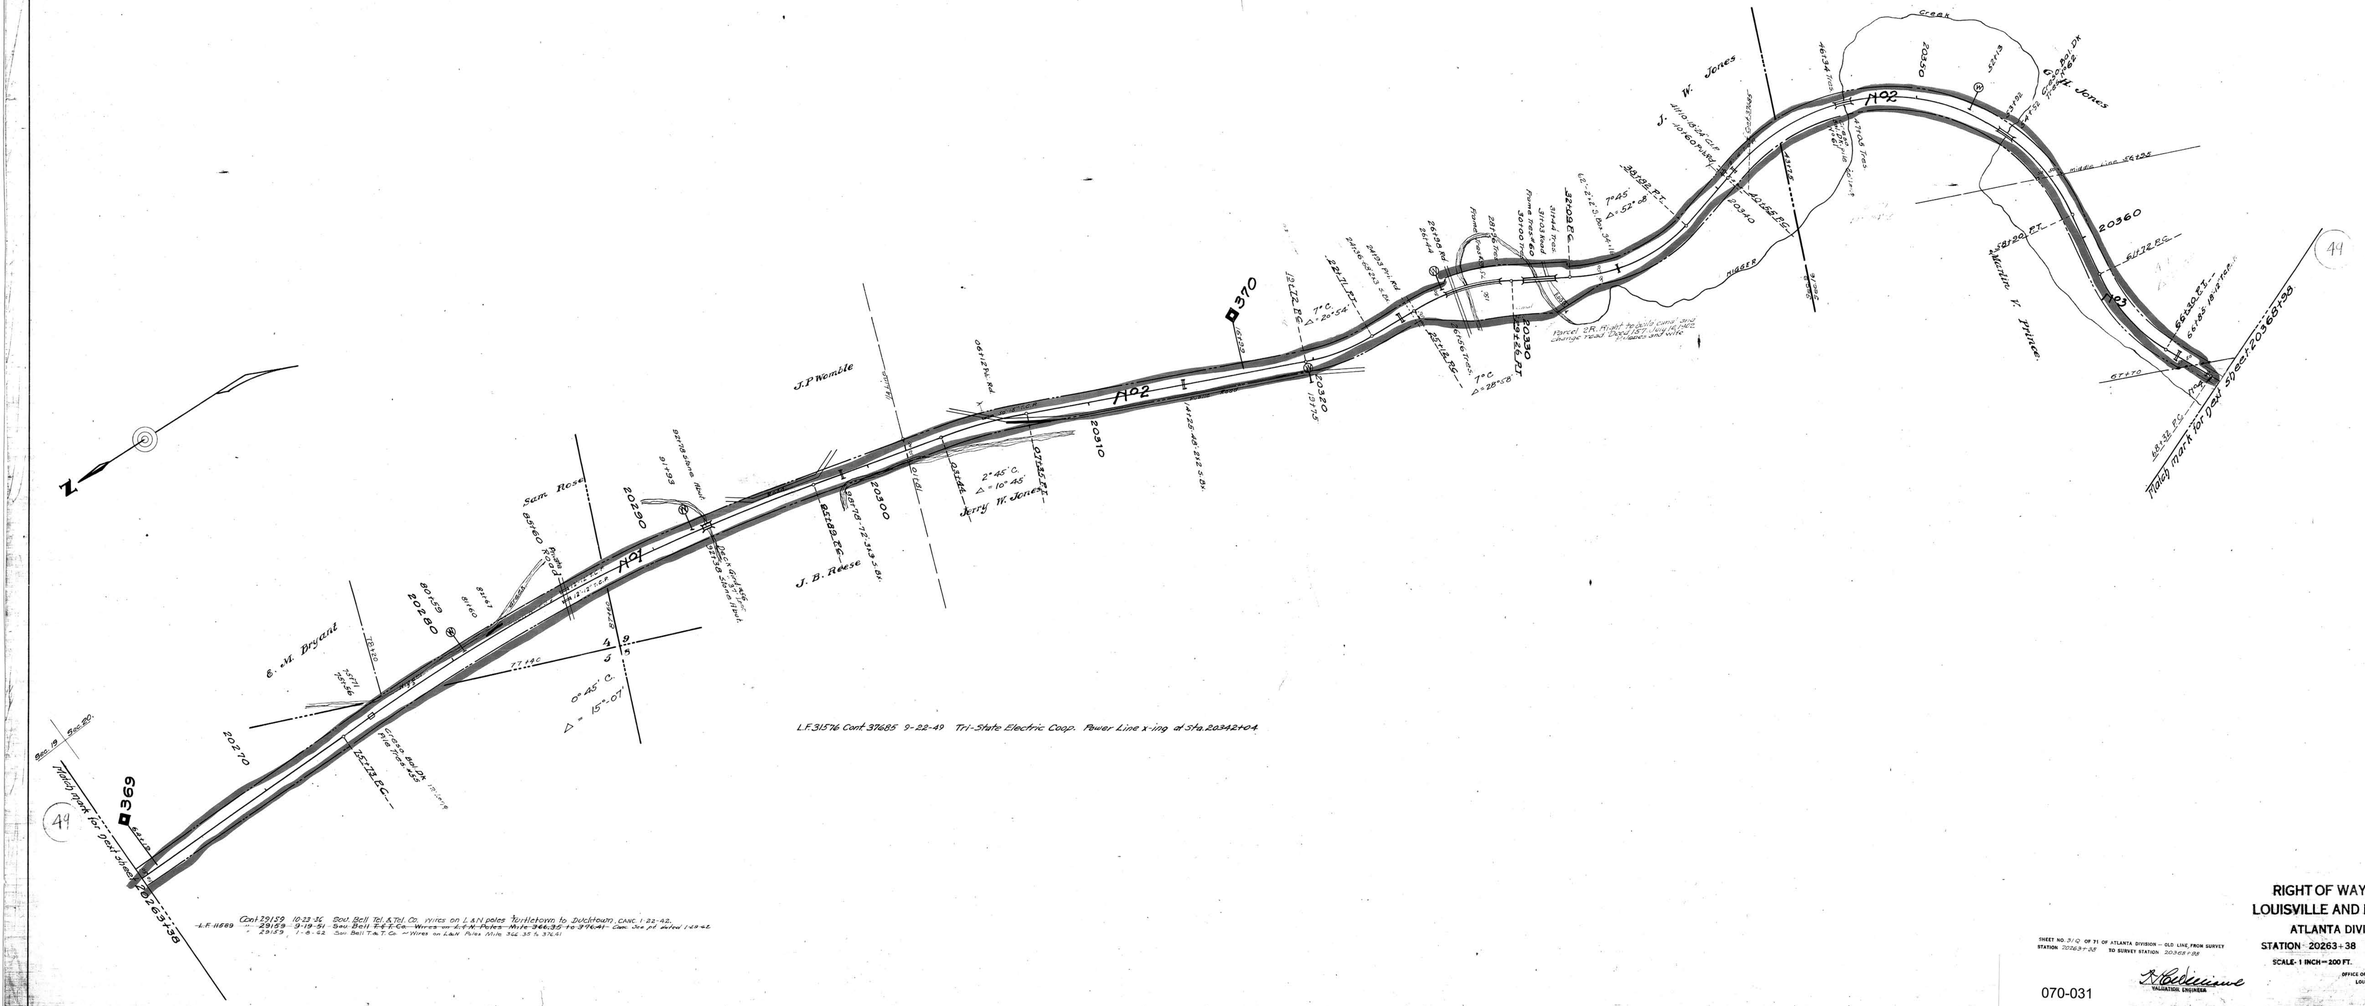

POLK CO. TENN.

RIGHT OF WAY AND TRACK MAP
LOUISVILLE AND NASHVILLE R. R. CO.
ATLANTA DIVISION "OLD LINE"

STATION 20263+38 TO STATION 20368+98

SCALE - 1 INCH = 200 FT. JUNE 30 1917.

SHEET NO. 31-Q OF 71 OF ATLANTA DIVISION — OLD LINE FROM SURVEY STATION 20263+38 TO SURVEY STATION 20368+98

OFFICE OF CHIEF ENGINEER, LOUISVILLE, KY.

VALUATION ENGINEER

070-031

V29 31Q

29-31 Q