A.F.E. No.	Date Comp.	Description of Change
11634	10-18-24	Rem. of trks 85a = 85b
4631	1-21-29	Const. of R.W. Fence See fence note
5886	4-28-25	Const. of R.W. Fence See fence note
10249	5-9-28	Replacing 56' 3x8' & B.Culv. 20865+95 With 47'8"X3 Conc. Culv.
33303	6-29-45	Inst. 34" Car. I Pipe at Sta 20889+93.
33999	2-7-46	Inst. single Meco lubricator, East Side of trk, at Sta. 20799+20.

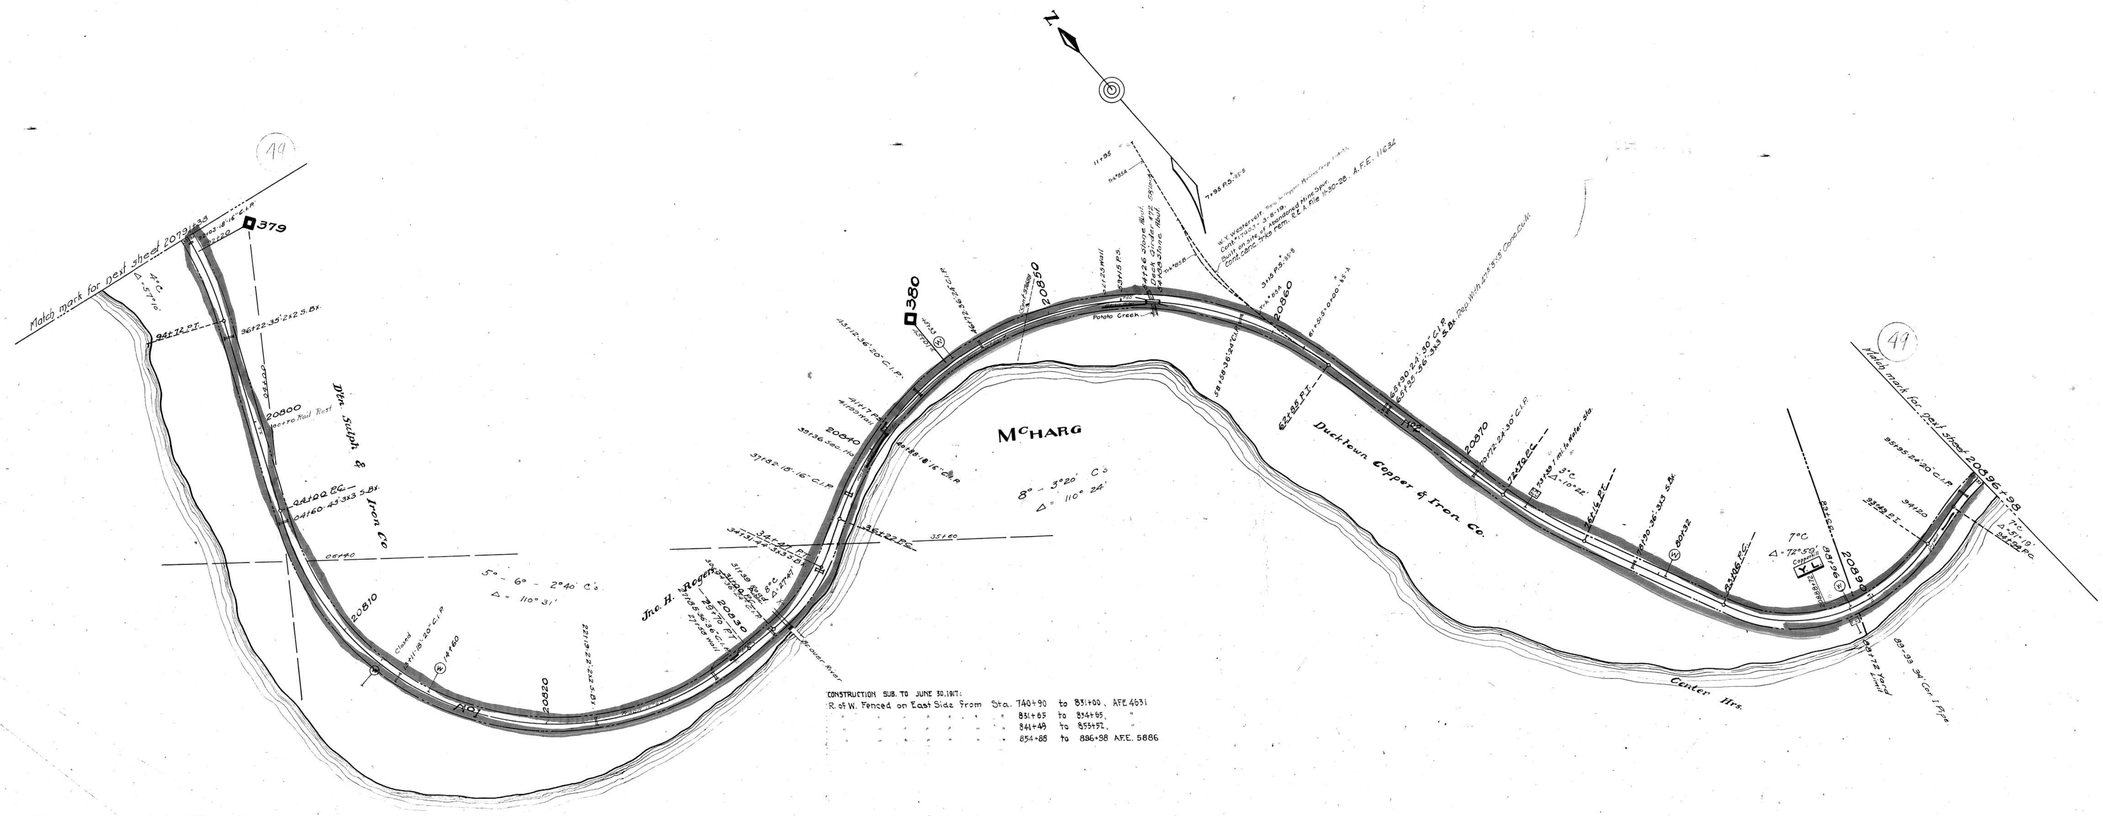

CONSTRUCTION SUB. TO JUNE 30, 1917:
R. of W. Fenced on East Side from Sta. 740+90 to 831+00, A.F.E. 4631
" " " " " " " " 831+65 to 834+65, "
" " " " " " " " 841+49 to 855+52, "
" " " " " " " " 854+88 to 886+98 A.F.E. 5886

CONT. 20769 3-16-32 TEMP. E.S.C. CO. Cont. 1-11-56 Cont. 20806+00 Conc. 2-17-56
L.F. 31576 37688 9-19-49 Tri-State Electric Cooperative Power Line x-ing at Sta. 20848+91.5

RIGHT OF WAY AND TRACK MAP
LOUISVILLE AND NASHVILLE R. R. CO.
ATLANTA DIVISION "OLD LINE"
STATION 20791+38 TO STATION 20896+98

SCALE: 1 INCH = 200 FT. JUNE 30 1917.

SHEET NO. 31V OF 71 OF ATLANTA DIVISION — OLD LINE, FROM SURVEY STATION 20791+38 TO SURVEY STATION 20896+98.

070-036

PRADATION ENGINEER

OFFICE OF CHIEF ENGINEER, LOUISVILLE, KY.

V29
31V

POLK CO. TENN.

29-31V.