A.F.E. No.	Date	Comp.	Description of change
215	12-12-19		Const. of wing walls at Br. no. 79
2354	4-7-28		Making repairs to face of scales
4630	8-31-28		Const. of porch on sect. laborers house
5806	4-28-29		Const. of P.M. fence See fence data.
13071	5-27-3		Relaying Coal Bin, Pump house, Pump & pipe line to tank, Inst. 1½" at C.I.P. (was 8") 190 ft. 4" W.I.P. to furnish water for enlarged tank from Tenn. Cop. Co.
13692	1-31-30		Rel. of 2 box car bodies, sta. 209291+60 used for sleeping quarters
27458	3-6		Rep. 2 Box car bodies
27774	2-7-31		Rel. of 70 2"x14'0" (Lot) & 68 of 2"x16'0" See Jordan Tk. #89 to Tk. #98 & Solliffs Stn. to Cornell.
419355	9-30-52		Wire, TRK. TRES. REBUILT, @ BILE CREO. BENTS, CREO. B.-O., ON TRK. 98.
419.36	9-26-52		CATILL " " " " " " " " " ON TRK. 91
43569	5-22-53		Rel. of Sec. Lab. Hs. at Sta. 209210+03
44555	9-21-54		REL. of SEC. FOREMAN HOUSE
44556	9-21-54		" " SECTION HOUSE
45370	8-1-55		INSTALLING 50' 1" water line to Freight Hse. - Est. 1000' ¾" Pipe
45140	11-21-57		Track Changes in Copperhill Yard - Involves Trks. #103-103-95-108-A-109-94 (k-0°104 Ref)
52403	12-13-60		Track Changes, ref. 40 Stub, exc. Trk. 108, Change Trk. 93, 97, 98, install Trk. 96A.
57483	10-3-62		Rel. Sec. Hse. 209210+
59167	8-22-66		Yard changes Const. Trk. 94, 94-A, 94-B, 94-C, 94-D, 94-E, 95 and 108-A

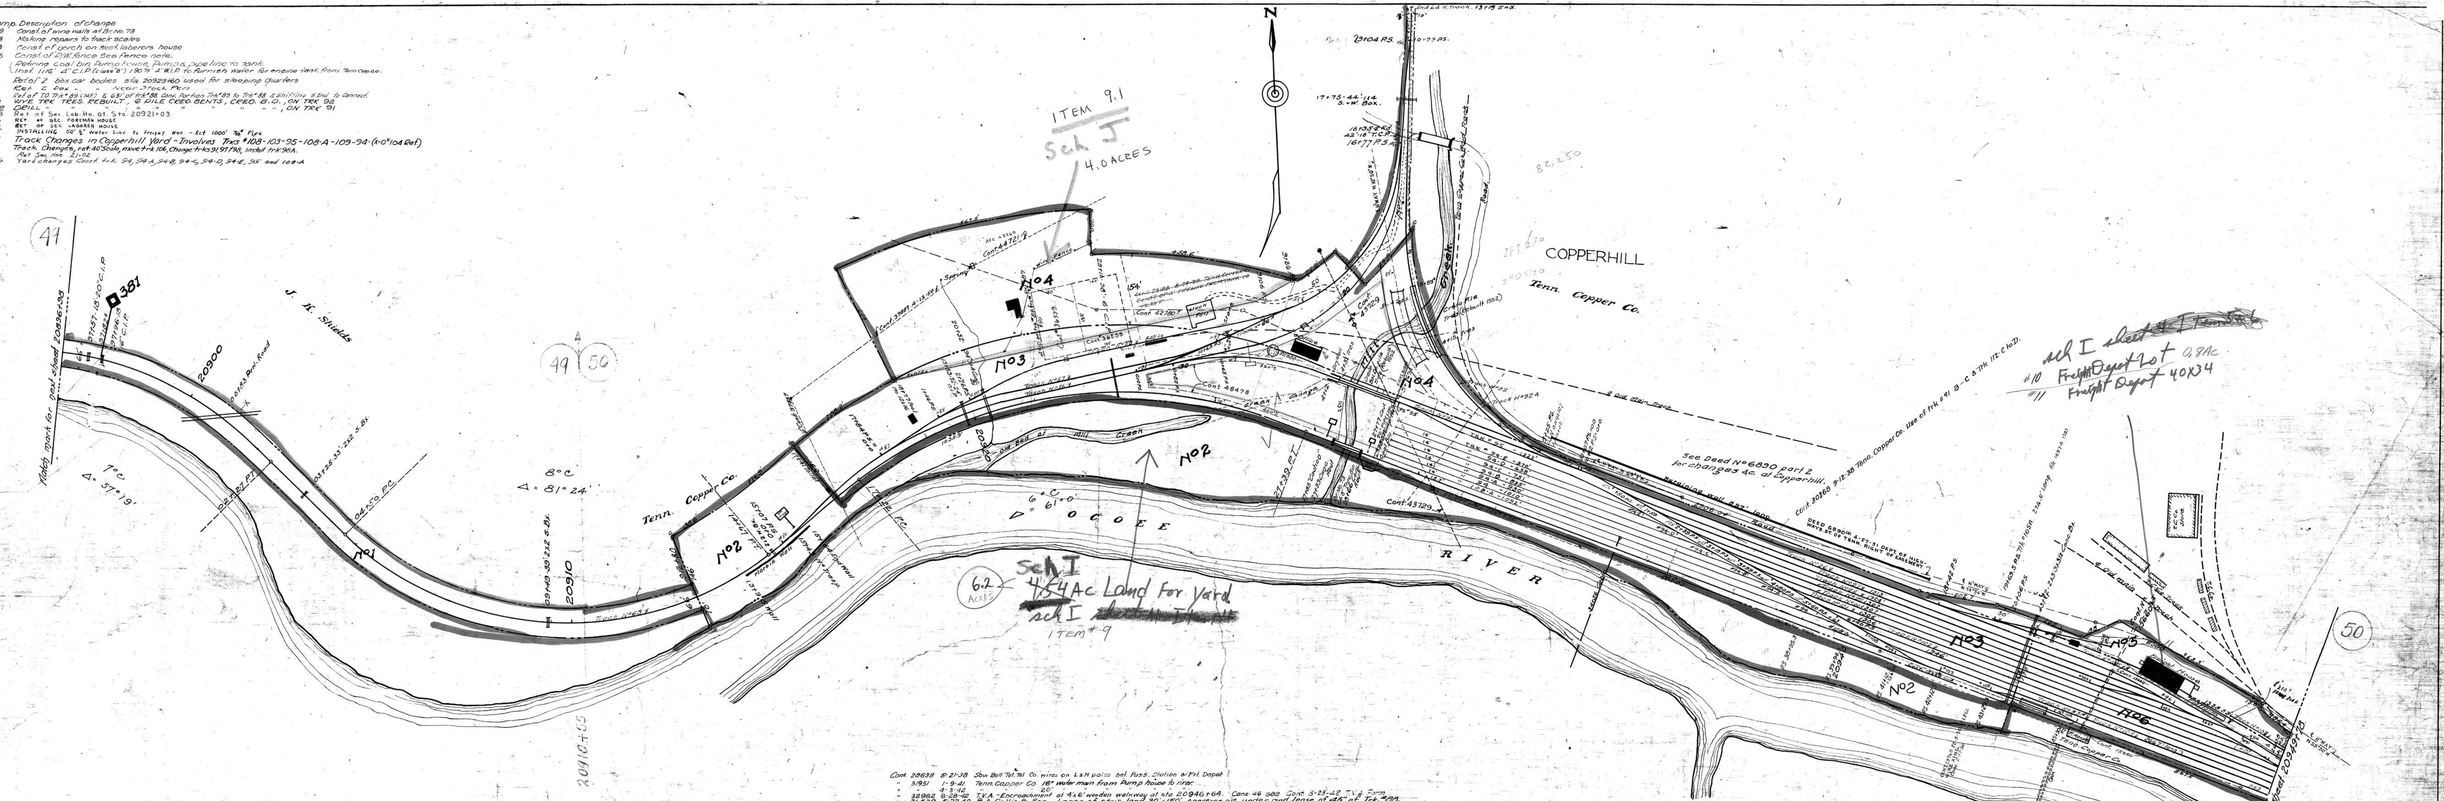

Fence Data
Fence Fenced on East side from Sta. 209+98 to Sta. 313+27 A.F.E. 5866 4-28-25

Cont. 20639 8-21-38 Sou. Bell Tel. Tel. Co. wires on L&N poles bet. Rus. Station & Tel. Depot
" 3951 1-9-41 Tenn. Copper Co. 16" water main from Pump house to river.
" " 4-3-42 " " for
" 32962 9-28-46 T.V.A. Condemnation of 4½" wooden walkway at sta. 209410+64. Cons. 46 900 Cont. 3-25-48 T.V.A. Suits
" 36539 3-21-48 B.A. Collis & Son Lease of strip land 70'x150', construct pit under and lease, of 45' of Trk. #99.
L.F. 14482 " 37687 9-9-49 Tenn. Copper Co. Signal Line X-ing at Sta. 209210+38
" 31576 " 37897 11-30-49 Tri-State Elec. Cooperative Power Lines x-ing at Sta. 209410+46
" 31576 " 3787 4-13-50 " " " " Line on R/W to serve Section Houses (par. #4)
" 14834 " 14621 7-15-54 Dave L. Brown - Lease, 25¢ Ac. between Trks. 90, 91, 92. Aug. Lease 386' in Trk. 90 Cons. 7-3-55
" 11569 " 42780 1-8-56 Sou. Bell Tel & Tel - 4 wires, 4 poles & 4 anchors in R/W
14482 " 15960 8-21-57 Tenn. Copper Co. 3 poles holding fixed lights, sta. 949+44 ; 944+04 ; 940+79. wire under tk. sta. 944+04
315716 " 43729 7-15-61 Tri-State Electric Co-op wire X-ing at sta. 209930+18.
3182 " 44721 9-17-58 Tenn. Copper Co. - 260' of 3" water pipe @ Park
500 " 44767 9-16-58 " " - Lease of 860' of Trks. #96, #97, & #98 incl. land on which they lie. Amended 10-61 - subdivided Tk. #98 to Tk. 98 Cons. 10-6-
14482 " 48478 8-18-62 " " - Lease of Land (0.735 Ac) Parcel #3
" 50466 8-21-64 Tenn. Copper Co. - Lease of Land Trk. #90 V.S. 27+31 & 27+31
" 36539 10-13-64 B.A. Collis & Son - Lease 50' of Trk. #88 - 5+25 to 8+70
Cons. 6-9-67

RIGHT OF WAY AND TRACK MAP
LOUISVILLE AND NASHVILLE R. R. CO.
ATLANTA DIVISION "OLD LINE"
STATION 209896+98 TO STATION 209945+78
SCALE: 1 INCH = 100 FT. JUNE 30 1967
OFFICE OF CHIEF ENGINEER
LOUISVILLE, KY.

FILED NO. 23-IV OF 23-IV ATLANTA DIVISION - OLD LINE FROM SURVEY STATION 209896+98 TO SURVEY STATION 209945+78

T. Culverwell
VICE PRESIDENT ENGINEERING

070-037

V29
531W

1-2

29-31W