PROPERTY CHANGES SINCE JUNE 30, 1918

A.F.E. No.	DATE	DESCRIPTION
374	2-21-19	Lay 80# rail. Main Track - sta. 3826+10 to 4001+70. Trk. #70 - 154' W. end and 153' E. end.
340	4-26-19	Apply 7"x8½" tie plates to Main Track. Mile 75 = 714. Mile 76 = 3520.
701	1-31-22	Retire all roadway property by sale to T.C. Ry. Co.
53	2-1-22	Addition of all roadway property by purchase from T.C.R.R.Co.
339	2-10-23	Apply 1074 add. 7"x9" tie plates to Trk. #70.
242	12-13-23	Apply 1039 add. 7"x9" tie plates - Mile 75.
345	11-26-24	Apply 200 add. 7"x9" tie plates - Trk. #70.
1020	12-31-24	Apply 210 Cu.yd. Slag ballast and convert 210 Cu.yd. Cinder ballast to embankment - Mile 75
		Apply 432 Cu.yd. Slag ballast and convert 84 Cu.yd. Cinder ballast to embankment - Mile 76.
366	2-6-25	Lay 80# rail. Main Track - sta. 3896+10 to sta. 3928+34.
471	10-27-25	Lay 1023' of Trk. #70 with 70# rail and 33' of Trk. #70 with 80# rail. Lay 145' Trk. #63 with 80# rail.
1020	12-31-25	Apply 213 Cu.yd. Slag ballast and convert 29 C.y. Cinders and 184 C.y. Gravel to embankment - Mile 75.
1366	1925	Retire cross ties from Main Track - Mile 75 = 208. Mile 76 = 260.
354	3-16-26	Construct 796' ext. to E. end Trk. #70. New length 2209'. New R.S. sta. 3980+21.
411	5-18-26	Apply 4 spike anticreepers to Main Track - Miles 75 and 76.
495	6-12-26	Apply 224 add. 7"x8½" tie plates to Main Track - Mile 75.
584	7-23-26	Construct 10'x16' addition to Passenger end and 13½'x16' addition to Freight end of Comb. Station at Silver Point.
562	10-20-26	Apply 100 add. 7"x8½" tie plates to Trk. #70.
1429	12-31-26	Retire and replace R/W Fence. N. side, sta. 3973+26 to 3979+60.
528	5-21-27	Install composite telephone at Silver Point.
1430	12-31-27	Construct R/W Fence. S. side, sta. 3928+30 to 3938+90. N. side, sta. 3953+00 to 3957+80 and sta. 3928+61 to 3928+90. N. side, sta. 3928+61 to 3931+22, sta. 3953+00 to 3959+00 and sta. 3959+26 to 3960+19. Retire R/W Fence. S. side, sta. 3928+61 to 3931+22, sta. 3953+00 to 3959+00 and sta. 3959+26 to 3960+19.
634	7-24-28	Apply 40 add. 7"x9" tie plates - Mile 75.
968	12-31-28	Place 476 creo. cross ties in Main Track - Mile 76.
1020	12-31-28	Apply 418 Cu.yd. Stone ballast and convert 298 Cu.yd. Cinder ballast to embankment - Mile 76.
935	3-20-29	Construct one stock pen 24'x32' with 6'x10' loading chute at Silver Point.
808	5-10-29	Apply add. tie plates. Mile 76 = 786 - 7"x9" and 2848 - 7"x8½".
992	12-31-29	Apply 116 Cu.yd. add. ballast - Mile 76.
1577	1929	Retire and replace R/W Fence. N. side, sta. 3896+10 to 3926+50. S. side, 3896+10 to 3898+45.
1106	1-28-30	Retire 4 spike anticreepers from Main Track - Mile 75.
1002	4-23-30	Apply 850 add. 7"x9" tie plates - Mile 75.
1114	12-31-30	Apply 33 Cu.yd. add. Screenings ballast - Mile 76.
1474	12-31-31	Replace unf. cross ties with creo. cross ties. Mile 76 = 51. Trk. #70 = 10.
1606	1931	Retire and replace R/W Fence. S. side, sta. 3928+45 to sta. 3926+50.
1596	5-22-34	Lay 90# rail in Main Track - sta. 3928+04 to 3957+60. Apply 762. 90# rail anchors - Mile 75.
1563	Apr. 1935	Apply add. 7"x10" tie plates. Mile 75 = 1112. Mile 76 = 362.
1562	-35	Lay 90# rail in 693' of Track #65.
1688	7-27-36	Lay 100# relay rail in MT. Sta. 3957+60 to 4001+70 & 100' of West and 224' of East ends #70.
1736	12- -36	Place 372 C.Y. stone ballast in M.T. Mile 75.
1731	12-31-36	Construct R/W fence S. side Sta. 3946+33 to Sta. 3966+13, retire fence same limits.
1737	12-31-36	Place tie plates in M.T. Mile 76 & Track #70.
1970	9-14-37	Construct 242' Log Yard Spur Track.
1924	8-6-37	Retire stock pens, Silver Point.
1873 F	12-31-37	Place tie plates in M.T. Mile 76.

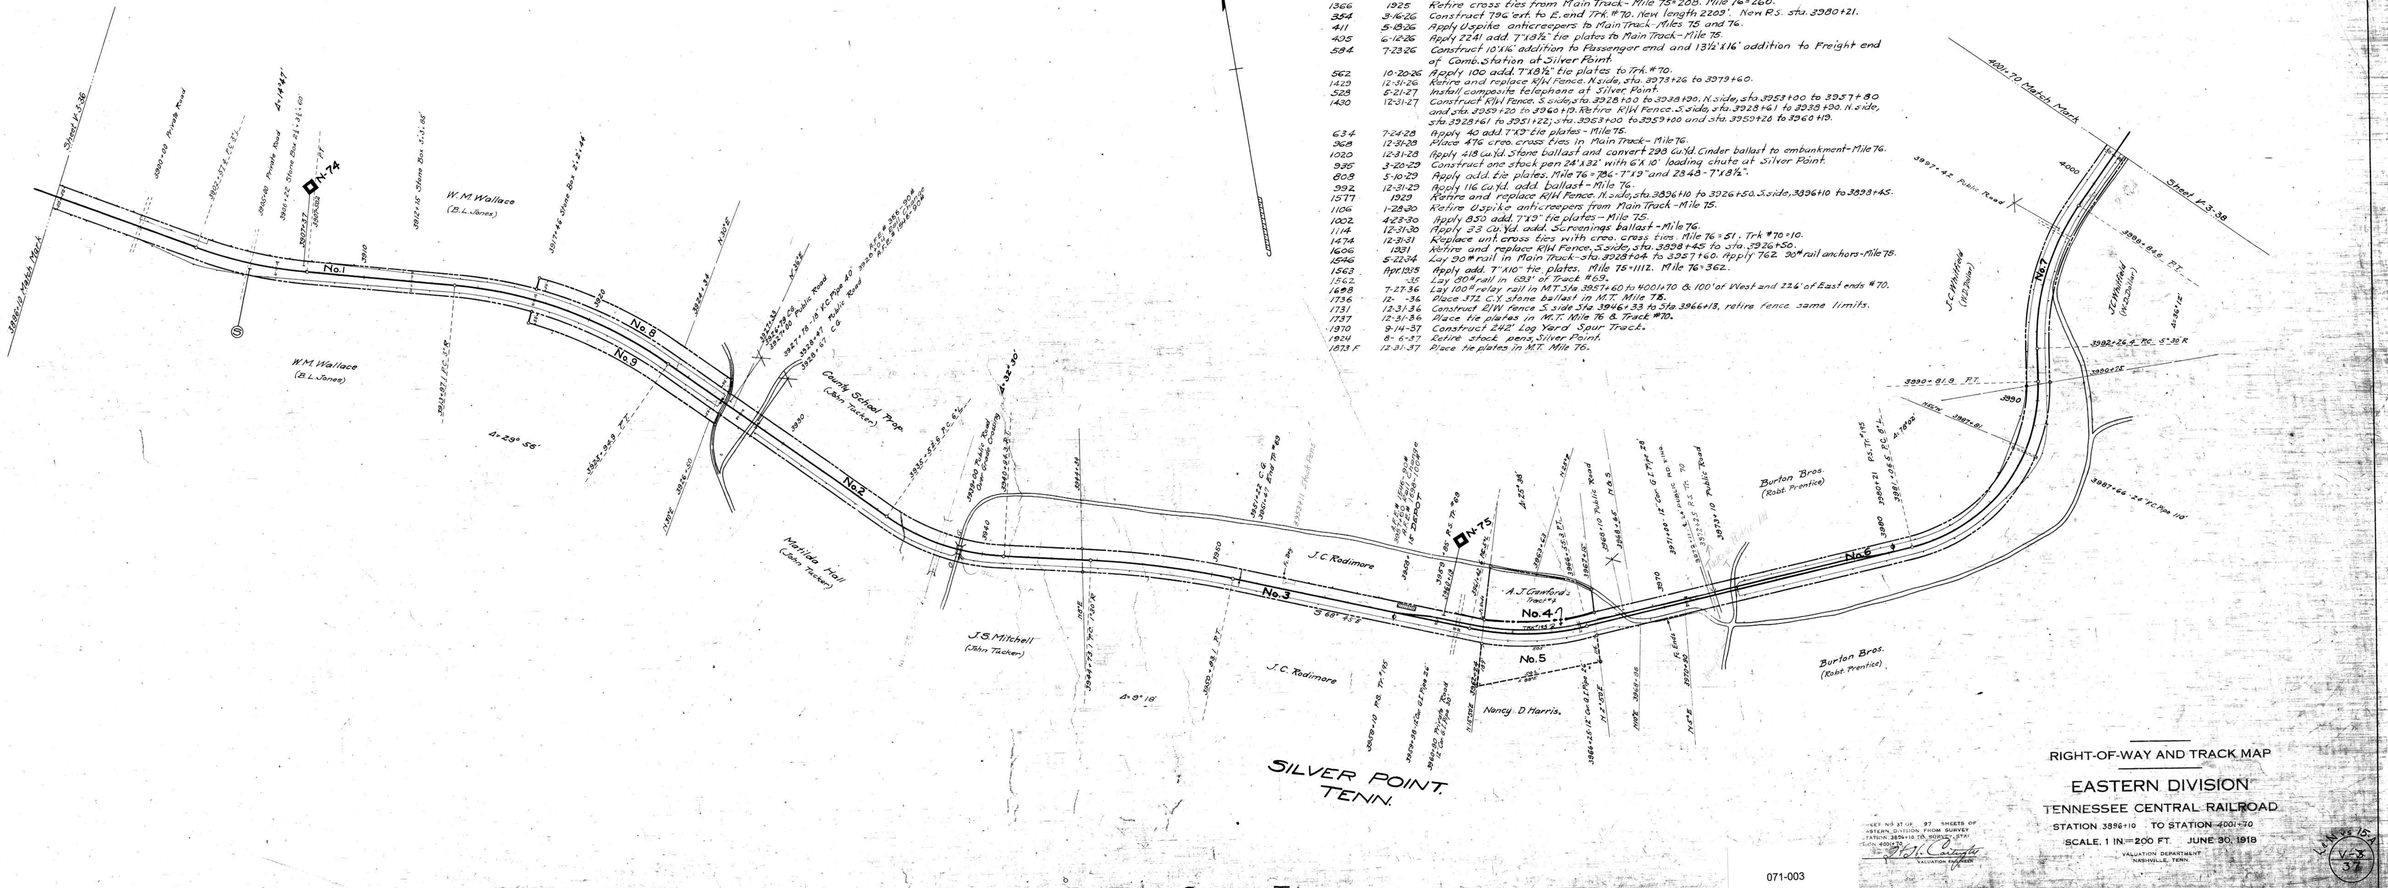

RIGHT-OF-WAY AND TRACK MAP

EASTERN DIVISION

TENNESSEE CENTRAL RAILROAD

STATION 3896+10 TO STATION 4001+70

SCALE. 1 IN. = 200 FT. JUNE 30, 1918

SHEET NO. 27 OF 27 SHEETS OF EASTERN DIVISION FROM SURVEY STATION 3896+10 TO NORTH ... STA. 4001+70

VALUATION DEPARTMENT NASHVILLE, TENN.

VALUATION ENGINEER

071-003

PUTNAM COUNTY, TENN.

V-3 37