PROPERTY CHANGES SINCE JUNE 30, 1918.

A.F.E.No.	DATE	DESCRIPTION
369	4-25-19	Apply add. 7"x8½" tie plates to Main Track. Mile 107=699. Mile 108=775.
701	1-31-22	Retire all roadway property by sale to T.C.Ry.Co.
53	2-1-22	Addition of all roadway property by purchase from T.C.R.R.Co.
93	12-19-22	Retire Woodcliff Siding, Track #101.
22	6-22-23	Apply add. 7"x9" tie plates to Main Track. Mile 107=3680. Mile 108=2352.
15	12-31-23	Lay new 80# rail, Main Track - sta. 5585+70 to sta. 5691+30.
345	11-20-24	Apply add. 7"x9" tie plates. Mile 107=1645. Mile 108=802.
1020	12-31-24	Apply 425 Cu.Yd. Slag ballast and convert 425 Cu.Yd. Cinder ballast to embankment - Mile 108.
1020	12-31-25	Apply 239 Cu.Yd. Slag ballast and convert 41 Cu.Yd. Cinder ballast to embankment - Mile 107.
1366	1925	Retire cross ties from Main Track. Mile 107=250. Mile 108=128.
399	2-10-26	Apply 277 add. 7"x8½" tie plates - Mile 107.
562	10-20-26	Retire 775 - 7"x8½" tie plates from Main Track - Mile 108.
1020	12-31-26	Apply Slag ballast. Mile 107=309 Cu.Yd. Mile 108=259 Cu.Yd. Convert Cinder ballast to embankment. Mile 107=53 Cu.Yd. Mile 108=259 Cu.Yd.
1020	12-31-27	Apply 186 Cu.Yd. Stone ballast and convert 186 Cu.Yd. Cinder ballast to embankment - Mile 108.
634	7-24-28	Apply add. 7"x9" tie plates to Main Track. Mile 107=184. Mile 108=642.
968	12-31-28	Place treated cross ties in Main Track. Mile 107=457. Mile 108=321.
693	2-10-29	Apply 518 add. 7"x9" tie plates - Mile 107.
808	5-10-29	Apply add. tie plates. Mile 107=49 - 7"x9" and 161 - 7"x10".
992	12-31-29	Apply add. ballast to Main Track. Mile 107=346 Cu.Yd. Mile 108=575 Cu.Yd.
1190	May 1931	Apply 222 add. 7"x9" tie plates - Mile 108.
1240	12-31-31	Apply 68 Cu.Yd. add. Stone ballast - Mile 107.
1474	12-31-31	Replace unt. cross ties with creo. cross ties. Mile 107=257. Mile 108=85.
1300	6-24-32	Apply add. 7"x10" tie plates to Main Track. Mile 107=1356. Mile 108=320.
1353	12-31-32	Apply add. Stone ballast. Mile 107=34 Cu.Yd. Mile 108=101 Cu.Yd.
1547	12-31-34	Apply 100 Cu.Yd. add. Stone ballast - Mile 107.

PROPERTY CHANGES-CONT.

A.F.E.No.	DATE	DESCRIPTION
1563	Apr. 1935	Apply add. 7"x10" tie plates. Mile 107=555. Mile 108=180.
1870	3-31-37	Prog. Apply 34 C.Y. stone ballast in M.T. Mile 106 & 34 C.Y. in Mile 107.
1873	3-31-37	Prog. Apply tie plates in M.T. Mile 106.
1870 F	12-31-37	Place 68 C.Y. stone ballast in M.T. Mile 108.
1873 F	12-31-37	Place tie plates in M.T. Miles 107 & 108.
2006	12-31-38	Place tie plates in M.T. Mile 106.
2137	6- -39	Install Money guard rail around first curve E. of M.P. 107.

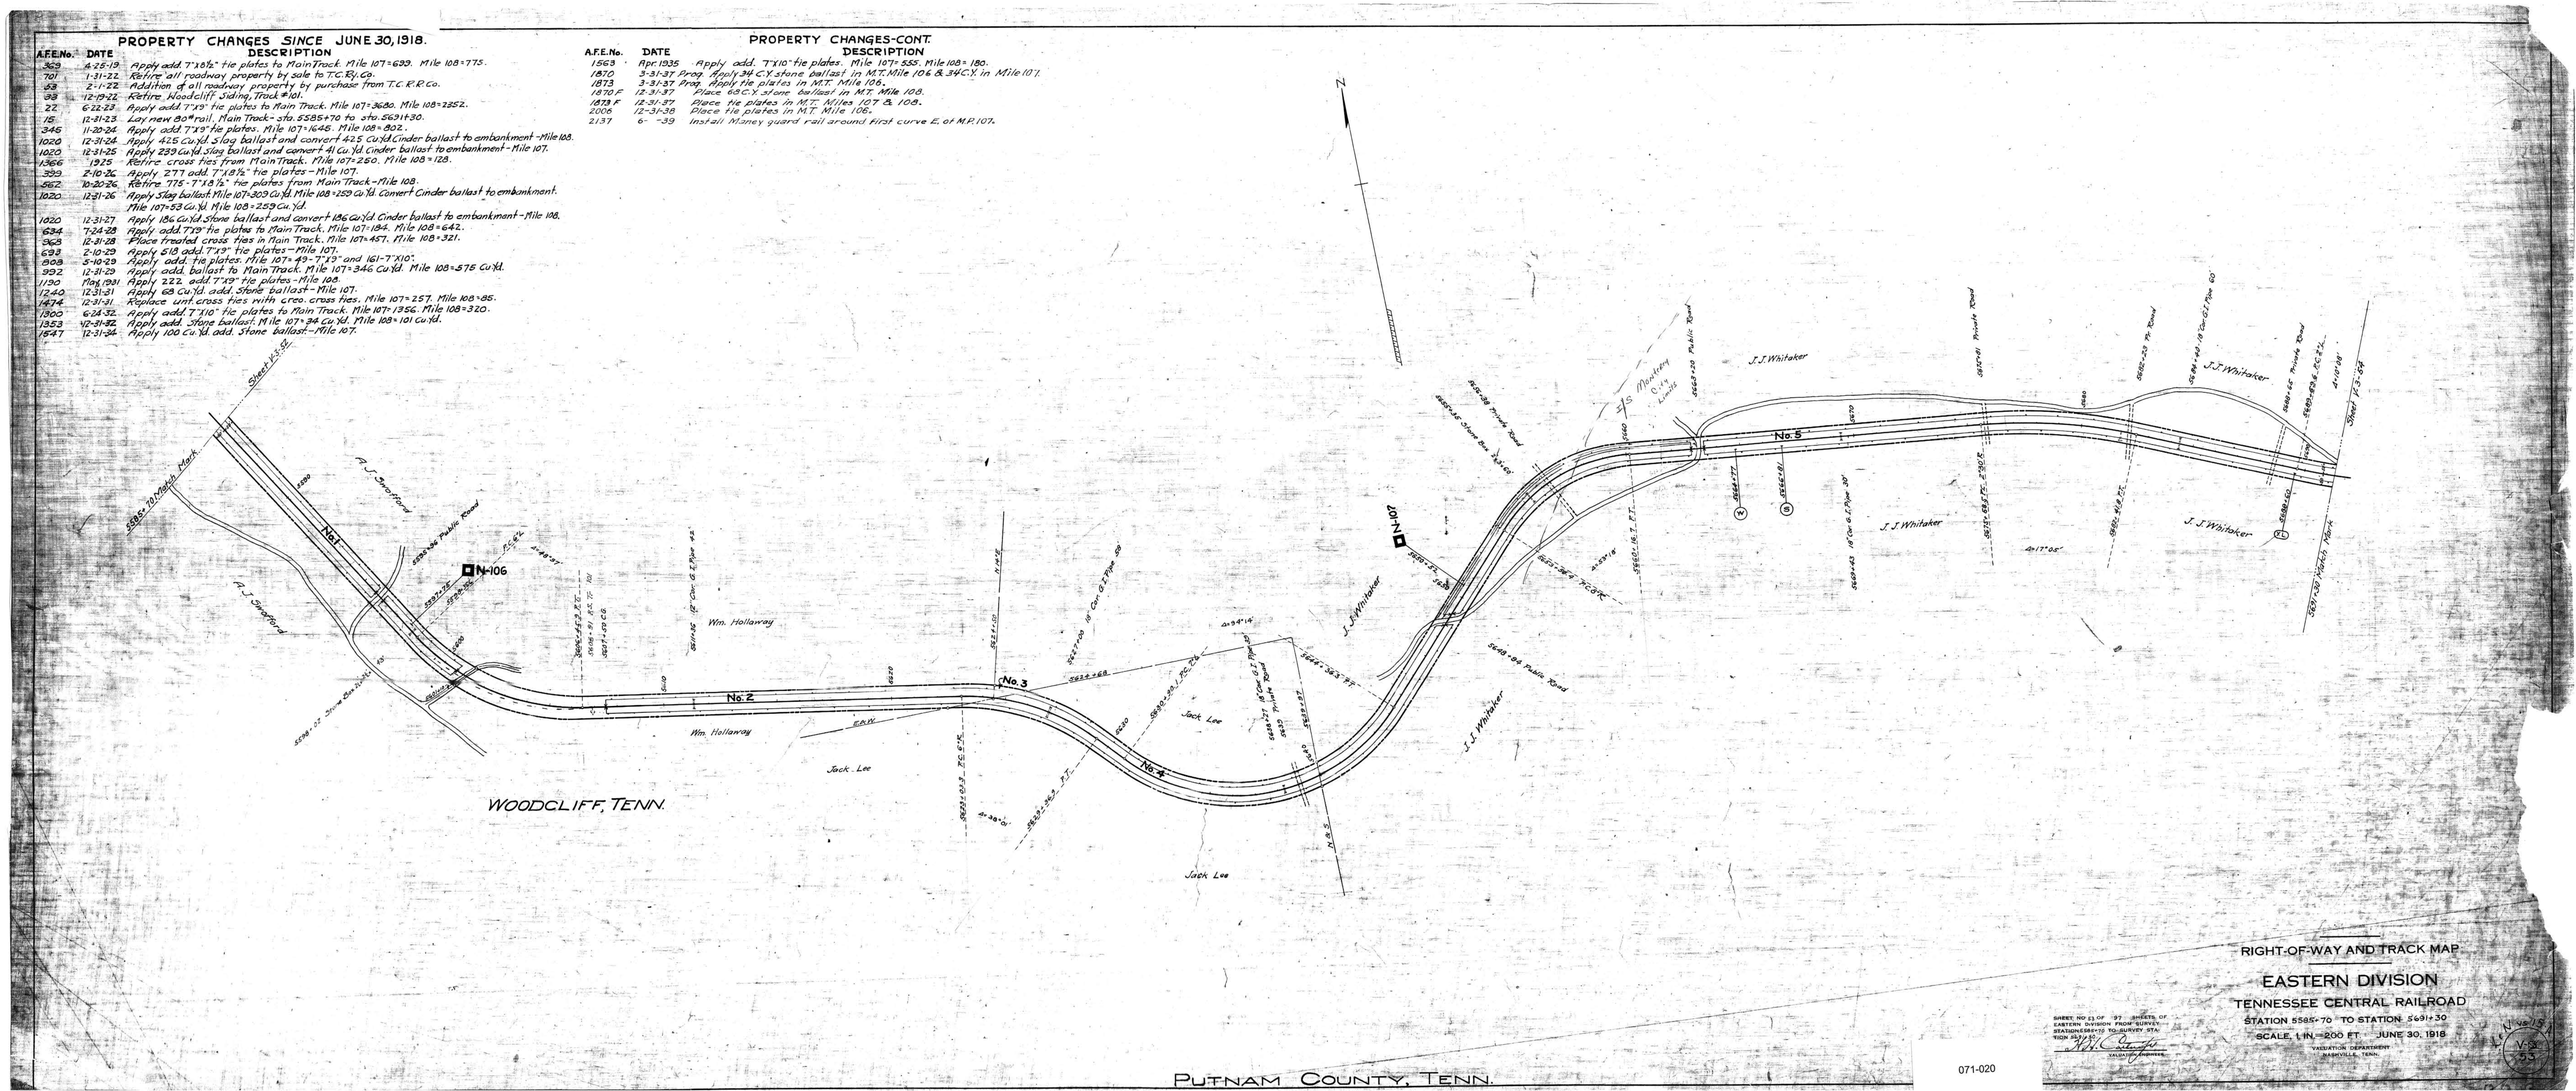

RIGHT-OF-WAY AND TRACK MAP

EASTERN DIVISION

TENNESSEE CENTRAL RAILROAD

STATION 5585+70 TO STATION 5691+30

SCALE, 1 IN. = 200 FT. JUNE 30, 1918

VALUATION DEPARTMENT
NASHVILLE, TENN.

SHEET NO. 53 OF 97 SHEETS OF EASTERN DIVISION FROM SURVEY STATION 5585+70 TO SURVEY STATION 5691+30.

VALUATION ENGINEER

071-020