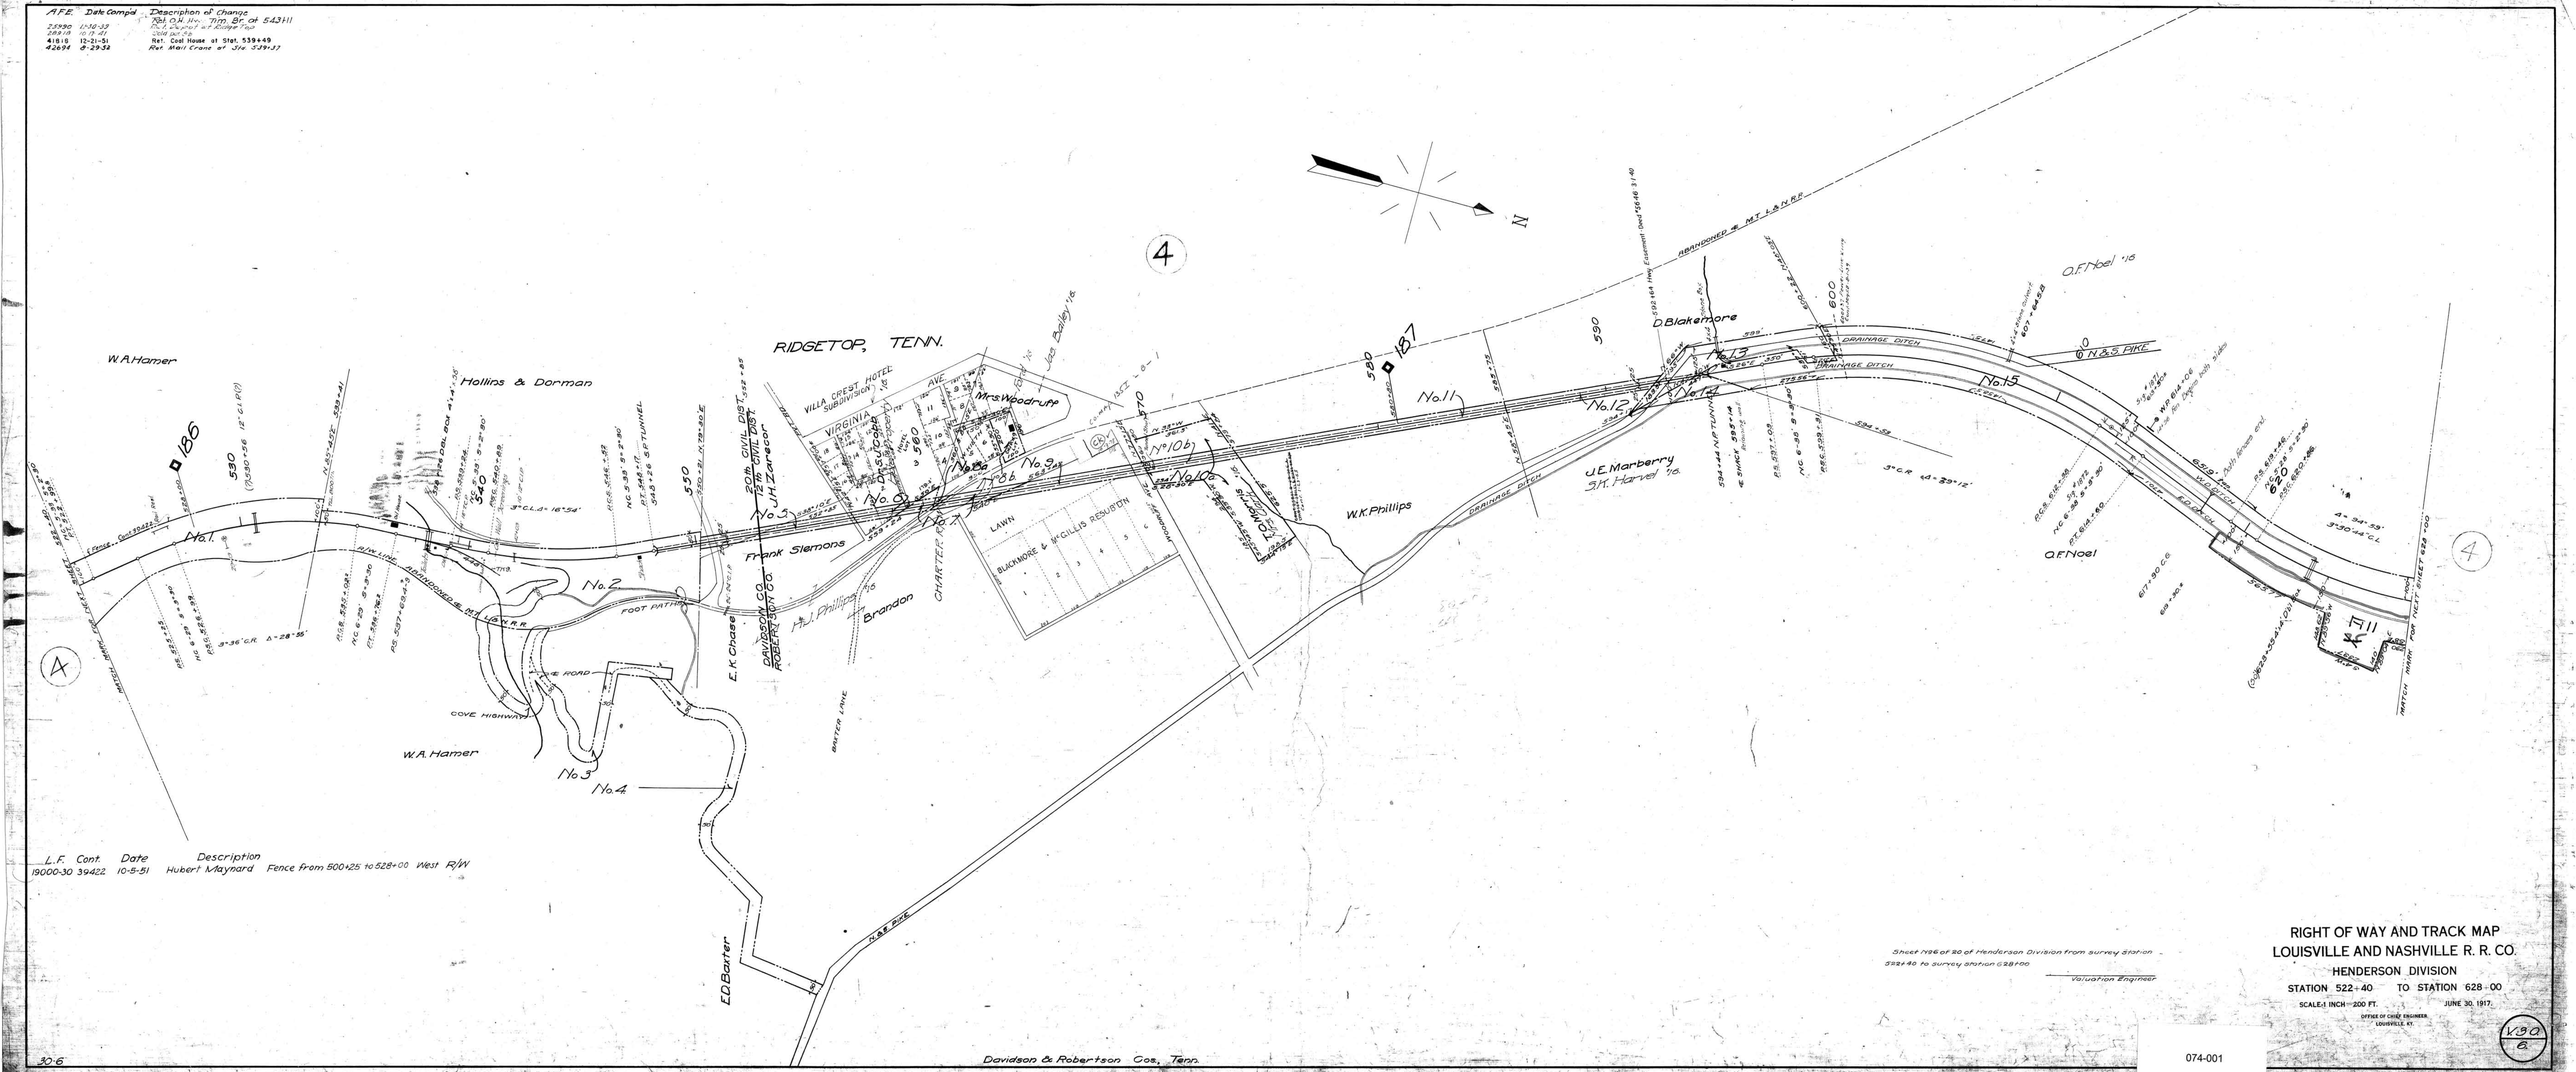

A.F.E. Date Compd Description of Change
25990 11-30-39 Ret. O.H. Hwy. Tim. Br. at 543+11
28918 10-17-41 Ret. Depot at Ridge Top
41818 12-21-51 Ret. Coal House at Stat. 539+49
42694 8-29-52 Ret. Mail Crane at Sta. 539+37
RIDGETOP, TENN.
W.A. Hamer
Hollins & Dorman
Frank Siemons
Mrs. Woodruff
J.H. Zarecor
E.K. Chase
Brandon
W.K. Phillips
J.E. Marberry
S.K. Harvel
D. Blakemore
O.F. Noel
E.D. Baxter
DRAINAGE DITCH
N.&S. PIKE
LAWN
BLACKMORE & McGILLIS RESUB'N
FOOT PATHS
COVE HIGHWAY
BAXTER LANE
ABANDONED ℄ M.T. L.&N. R.R.
MATCH MARK FOR NEXT SHEET 628+00
L.F. Cont. Date Description
19000-30 39422 10-5-51 Hubert Maynard Fence from 500+25 to 528+00 West R/W
Sheet No. 6 of 20 of Henderson Division from survey Station 522+40 to survey station 628+00
Valuation Engineer
RIGHT OF WAY AND TRACK MAP
LOUISVILLE AND NASHVILLE R. R. CO.
HENDERSON DIVISION
STATION 522+40 TO STATION 628+00
SCALE: 1 INCH = 200 FT.
JUNE 30, 1917.
OFFICE OF CHIEF ENGINEER LOUISVILLE, KY.
V.3.0. 6.
30-6
Davidson & Robertson Cos., Tenn.
074-001